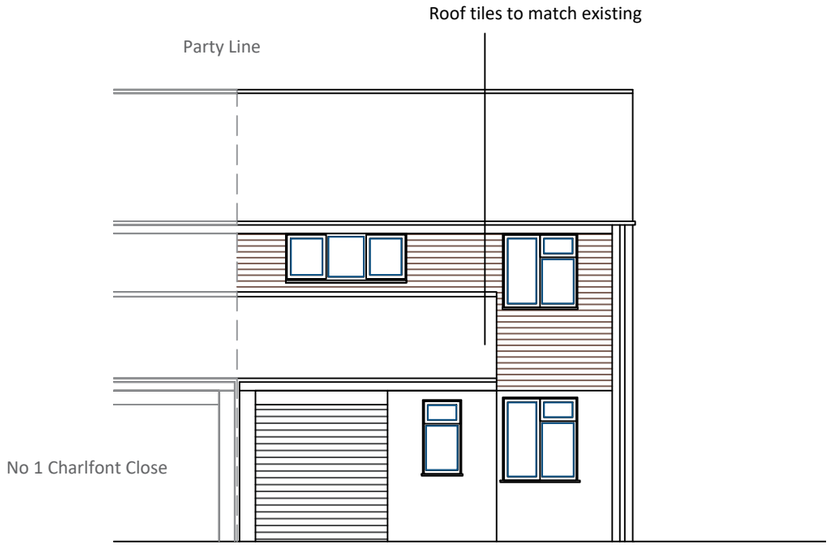

Front/North West Elevation

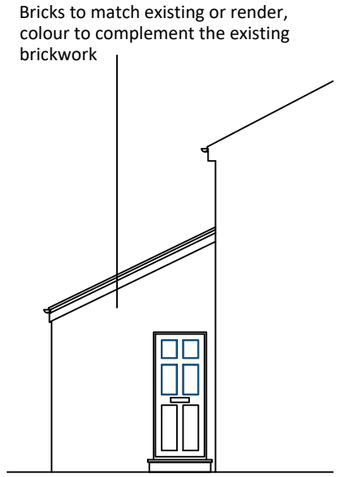

Southwest Facing Side Elevation

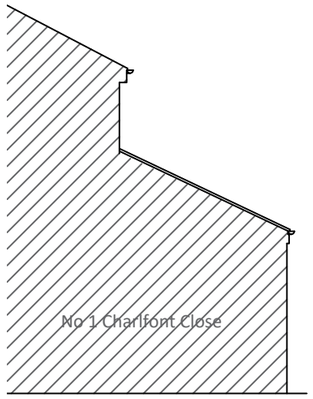

Northeast Facing Side Elevation

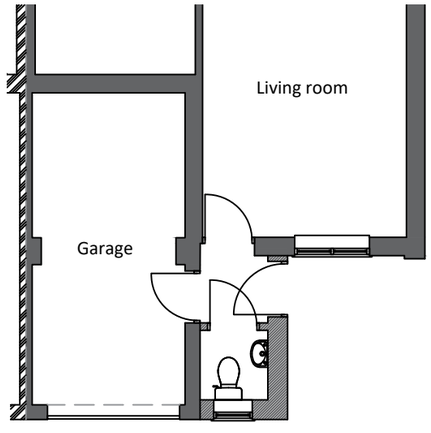

Floor Plan

Note:

As a front/side extension the proposal will not be visible from the rear or from No 1 Charlfont Close.

Photos below other houses in the same close that have undertaken a similar front extension:





EVANS PLANNING & DESIGN

Hilary Evans
BSc(Hons), DIP Town Planning, MRTPI
BA(Hons) Architectural Technology
planninganddesign@netevans.com
07866 534501

Project:
Front Extension
3 Charlfont Close, Trowbridge BA14 9TE

Title:
Proposed Building Plans

Scale: 1:100 @ A3	Project No: 22012
Drawing No: 22017/03	Status: Planning
Revision: B	Date: 30/08/2023

Scale Bar:

0 1 2 3 4 5