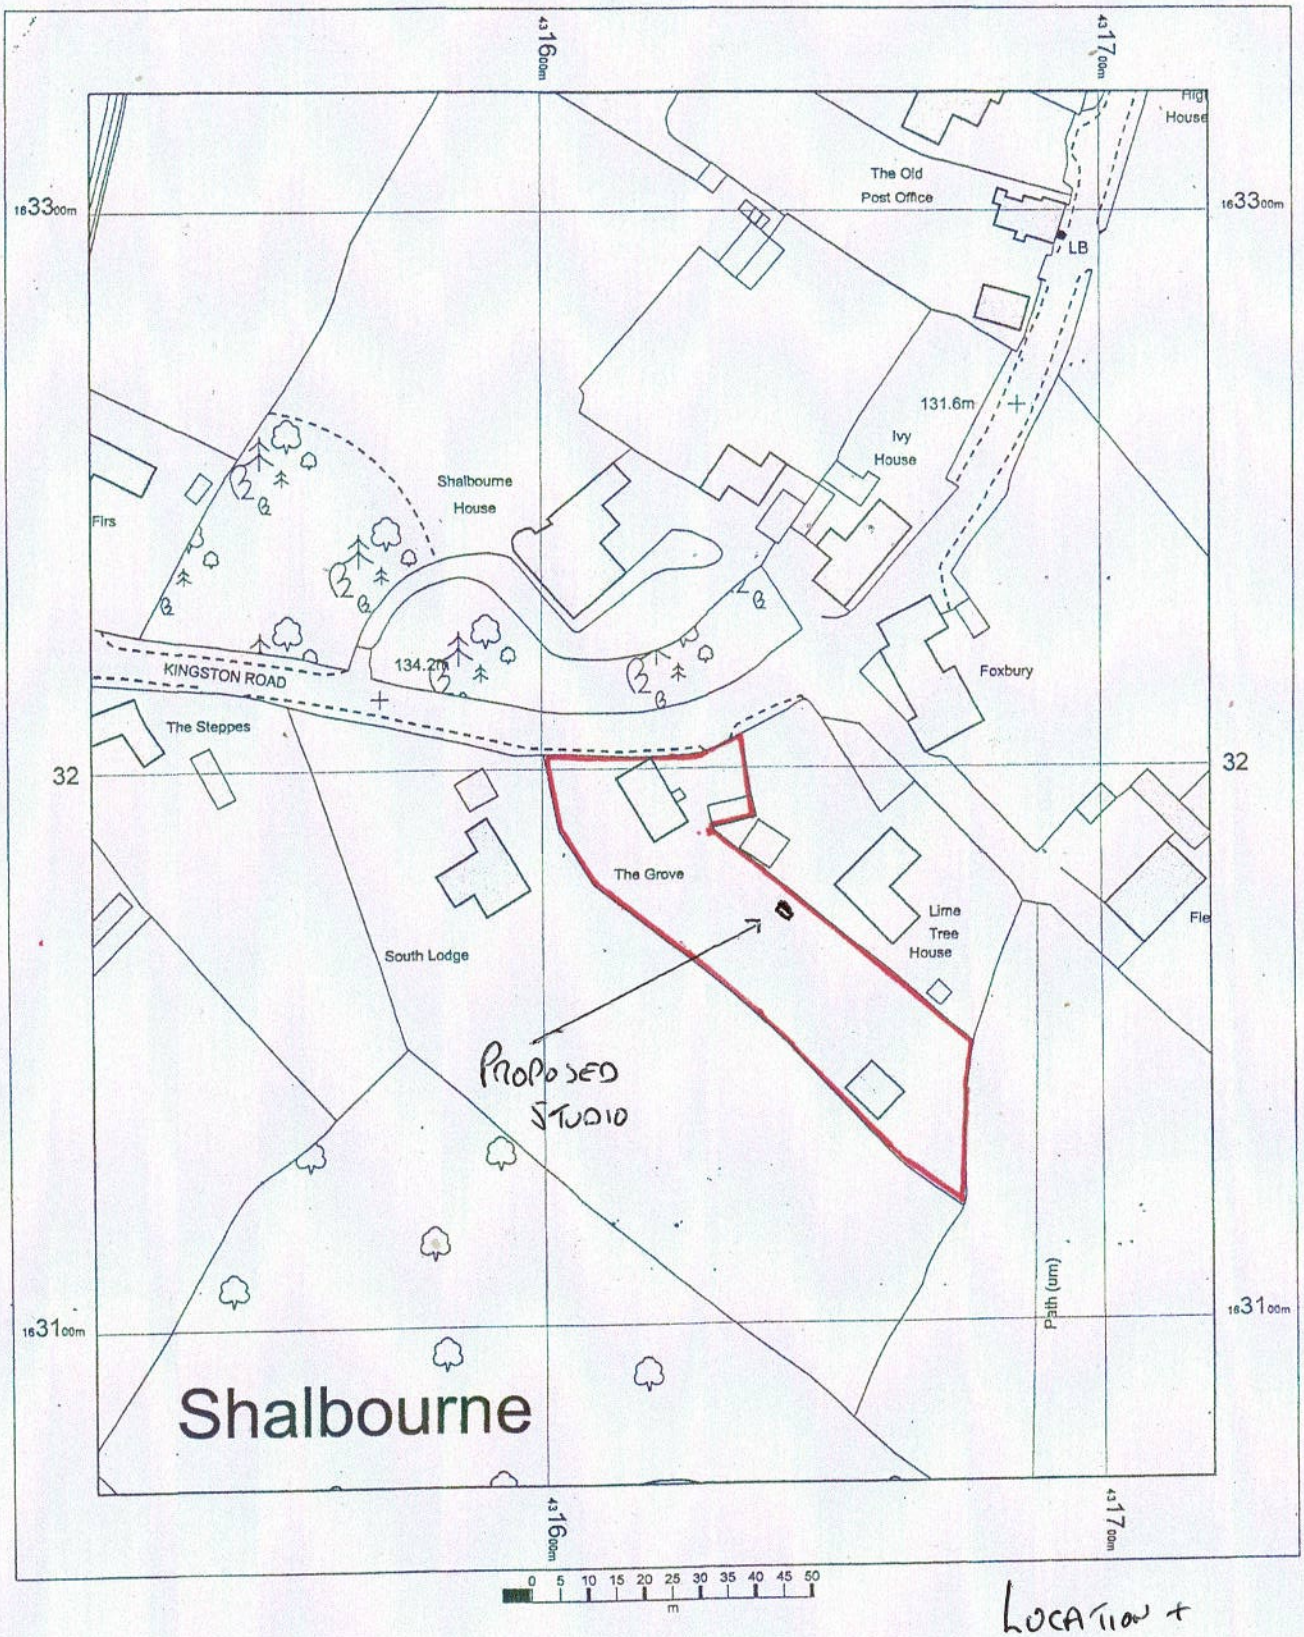


LOCATION + BLOCK PLAN

JULY 2023

N

THE GROVE

STUDIO

OS MasterMap 1250/2500/10000 scale
... June 2014, ID: JEW-00338817
maps.johnewright.com

1:1250 scale print at A4, Centre: 431620 E, 163197 N

©Crown Copyright Ordnance Survey. Licence no. 100025568

Mapping sourced from Ordnance Survey