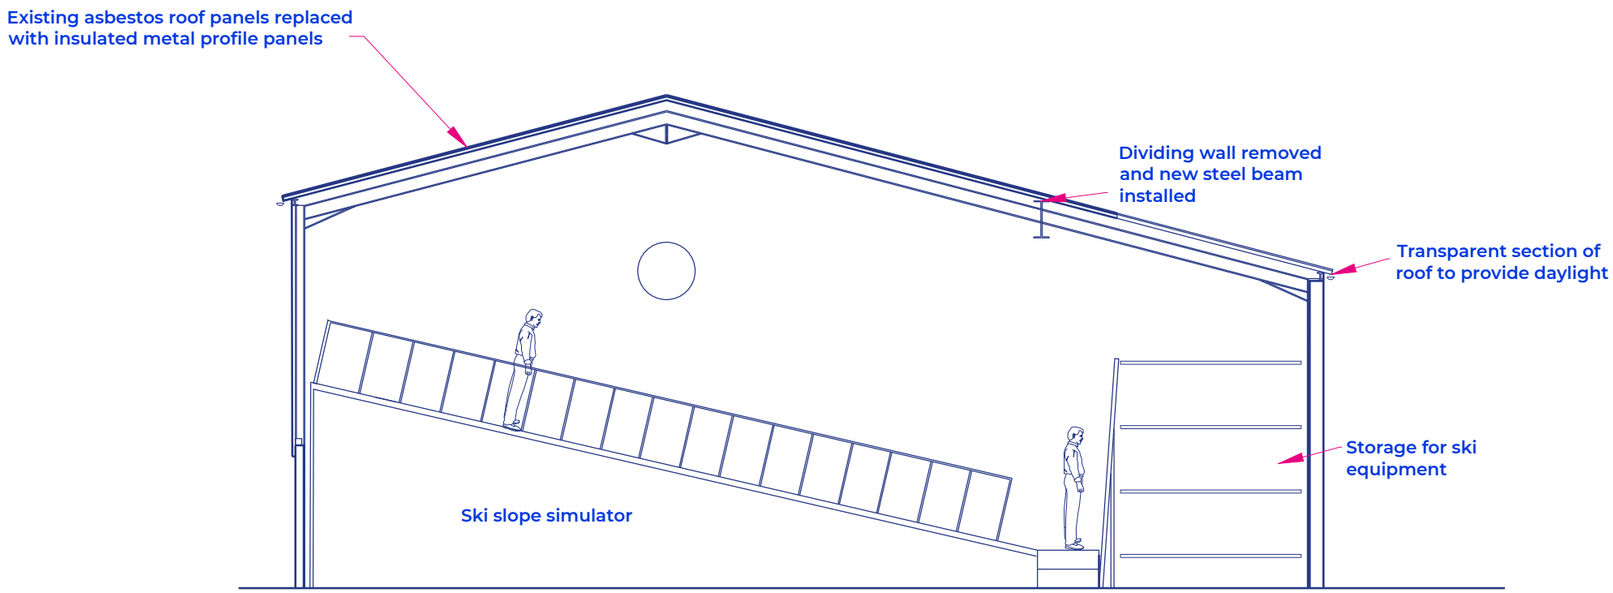

Section A-A

www.bibostudio.com
0333 577 2420
better@bibostudio.com
RIBA Chartered Practice 20026178
Company No. 11412297
Registered in England & Wales as BiBO Studio Ltd

Project	SOUTH WILTS SKI LTD
Client	NICK JENKINS
Location	BAPTON MANOR FARM BAPTON
Title	PROPOSED A-A SECTION
Date	27.7.2023
Scale	1:100 @ A3
Drawn By	LB
Drg No.	2313-BiBO-XX-00-DR-A-2300-02

Any discrepancies, errors or omissions to be reported to BiBO Studio Ltd

Dimensions to be checked on site

SCALE @ 1:100

0 1 2 3 4 5 10

© BiBO Studio Ltd

ISSUE: Sketch ☐ Planning ■ Building Regs ☐ Tender ☐ Construction ☐ Approval ☐