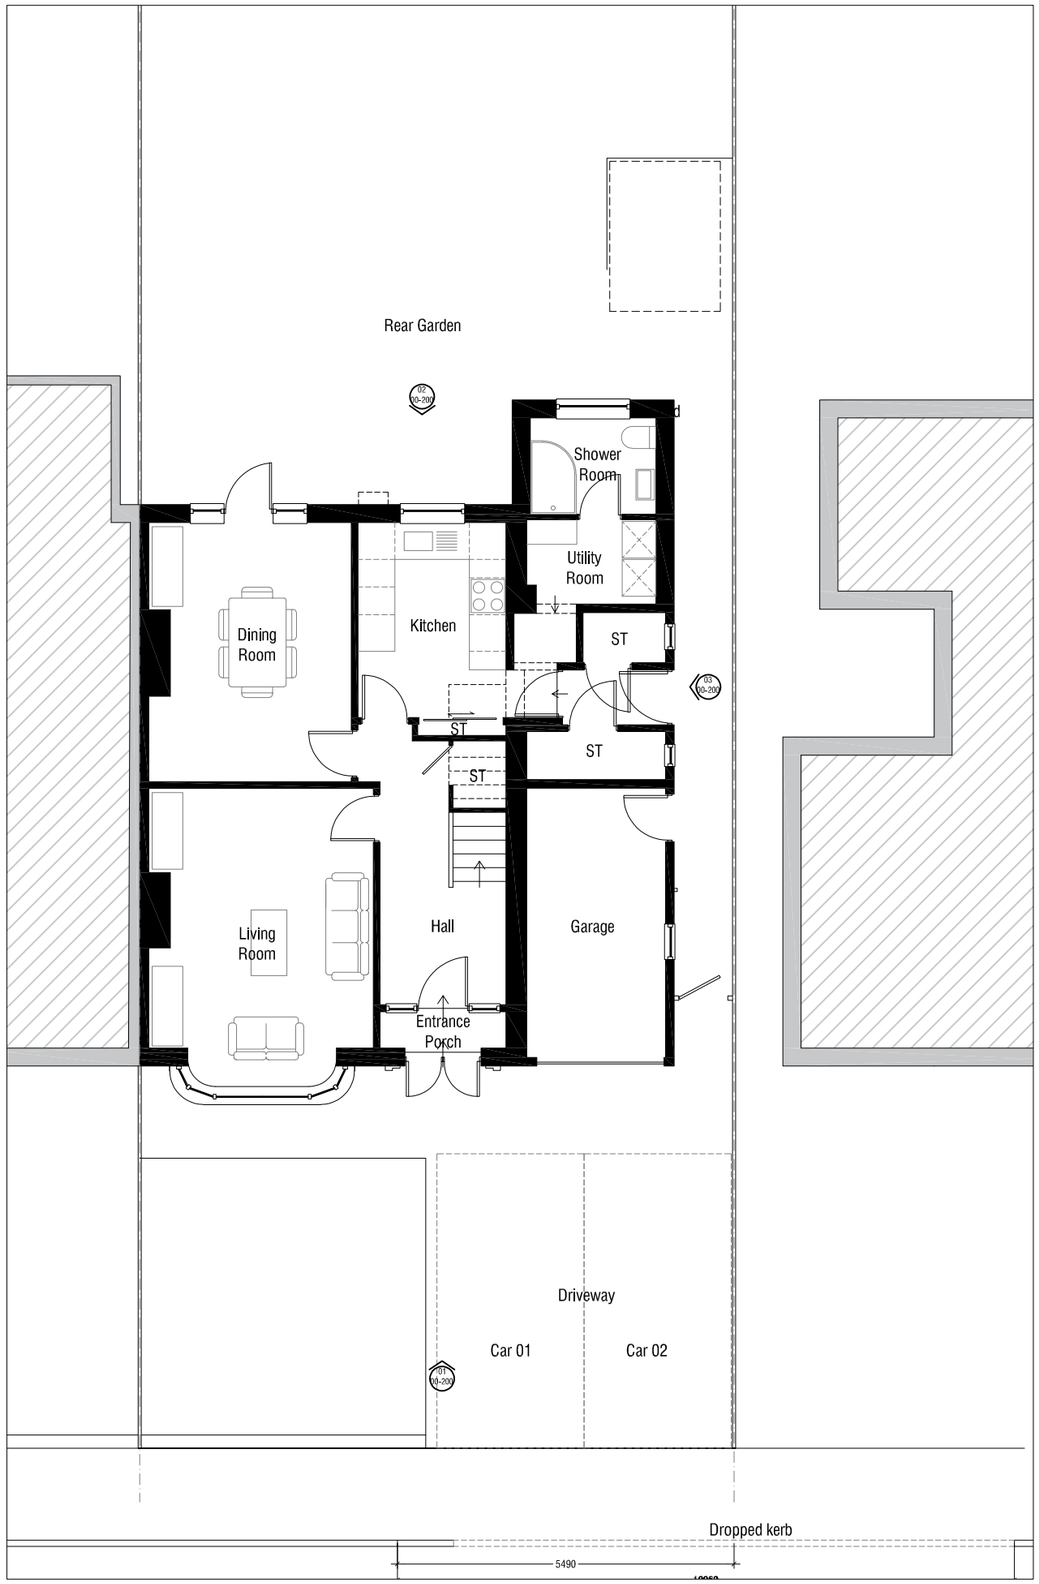

01 - Existing Ground Floor Plan

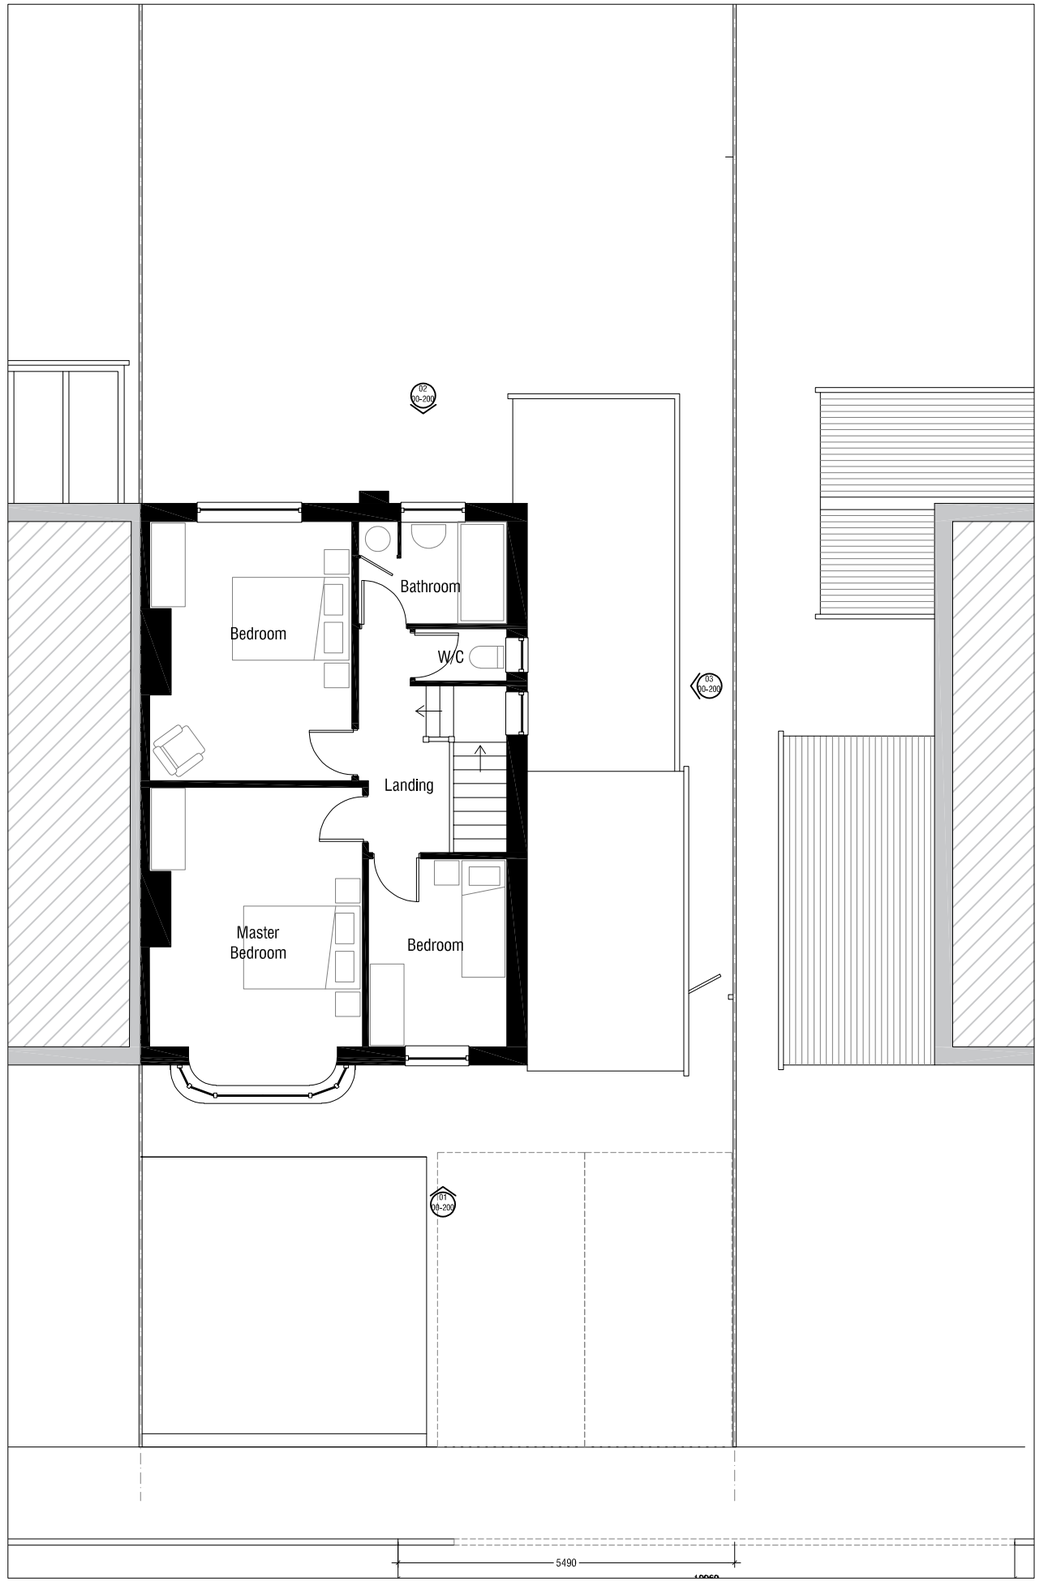

02 - Existing First Floor Plan

0 1 2 4 5

N

Rev:	Date:	Revision History:
P1	13.07.23	First Issue

esdon ARCHITECTURE
T: 01722 415 005
M: 07810 647 790
W: info@esdon-architecture.com

Project:
19-013
8 Cambridge Road

	Name:	Date:		Name:	Date:
Designed by:	EE		Checked:	EE	
Drawn By:	EE		Approved:	EE	

Scale: 1:100 @ A3

Status: Planning

Drawing Title:
Existing Plans - Ground and First Floor

Drawing No: 00-100

Rev: P1