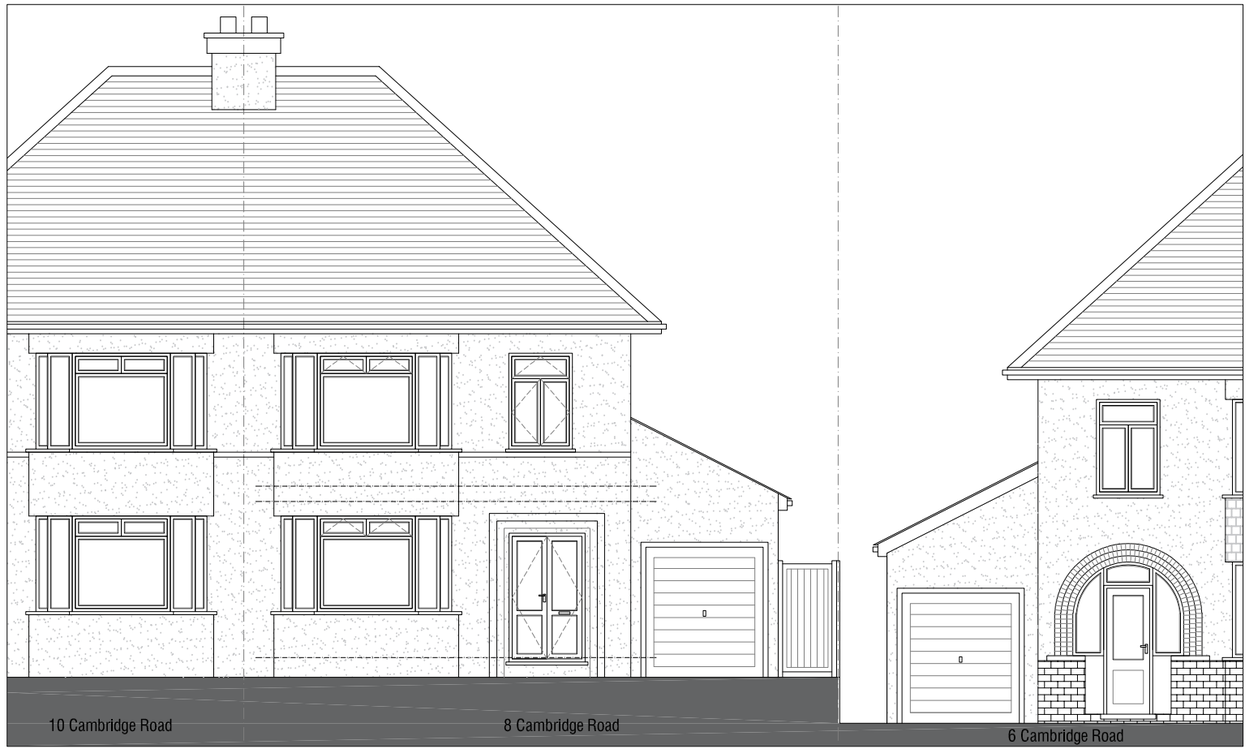

01 - Existing Front Elevation



03 - Existing Side Elevation



02 - Existing Rear Elevation

0 1 2 4 5

Rev:	Date:	Revision History:
P1	13.07.23	First Issue

ESDON ARCHITECTURE
T: 01722 415 005
M: 07810 647 790
W: info@esdon-architecture.com

Project:
19-.13
8 Cambridge Road

	Name:	Date:		Name:	Date:
Designed by:	EE		Checked:	EE	
Drawn By:	EE		Approved:	EE	

Scale: 1:100 @ A3

Status: Planning

Drawing Title:
Existing Elevations

Drawing No: 00-200

Rev: P1