


01 - Proposed Ground Floor Plan

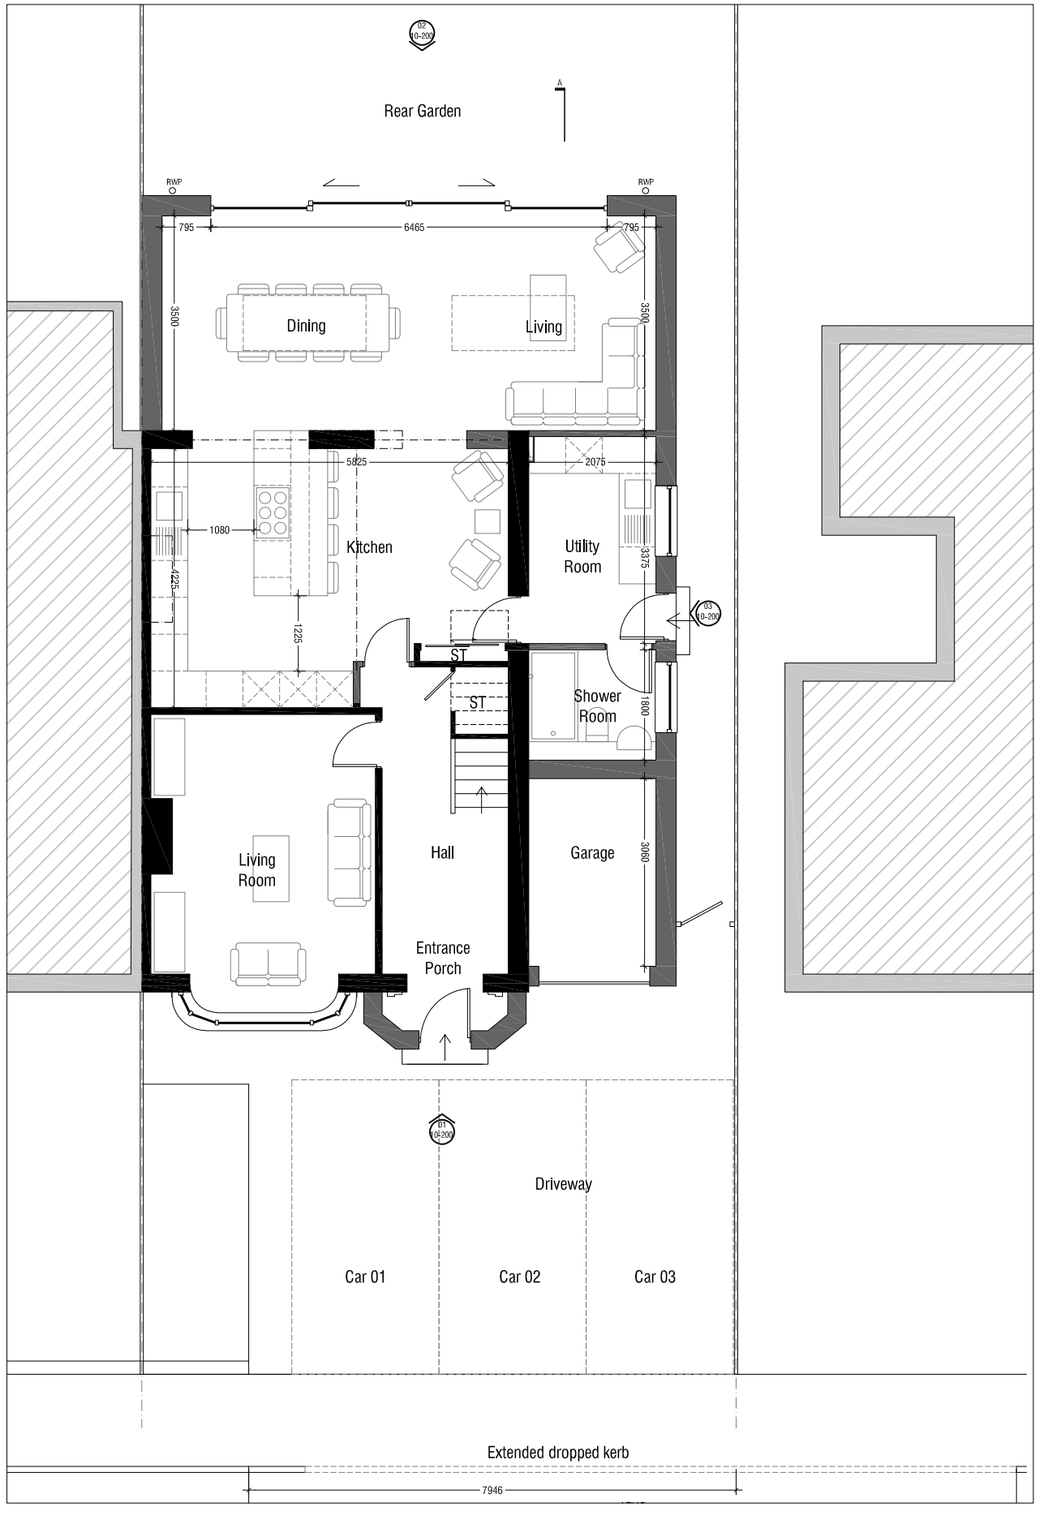


02 - Proposed First Floor Plan

N

| Rev: | Date: | Revision History: |
|---|---|---|
| P1 | 13.07.23 | First Issue |

ESDON ARCHITECTURE
T: 01722 415 005
M: 07810 647 790
W: info@esdon-architecture.com

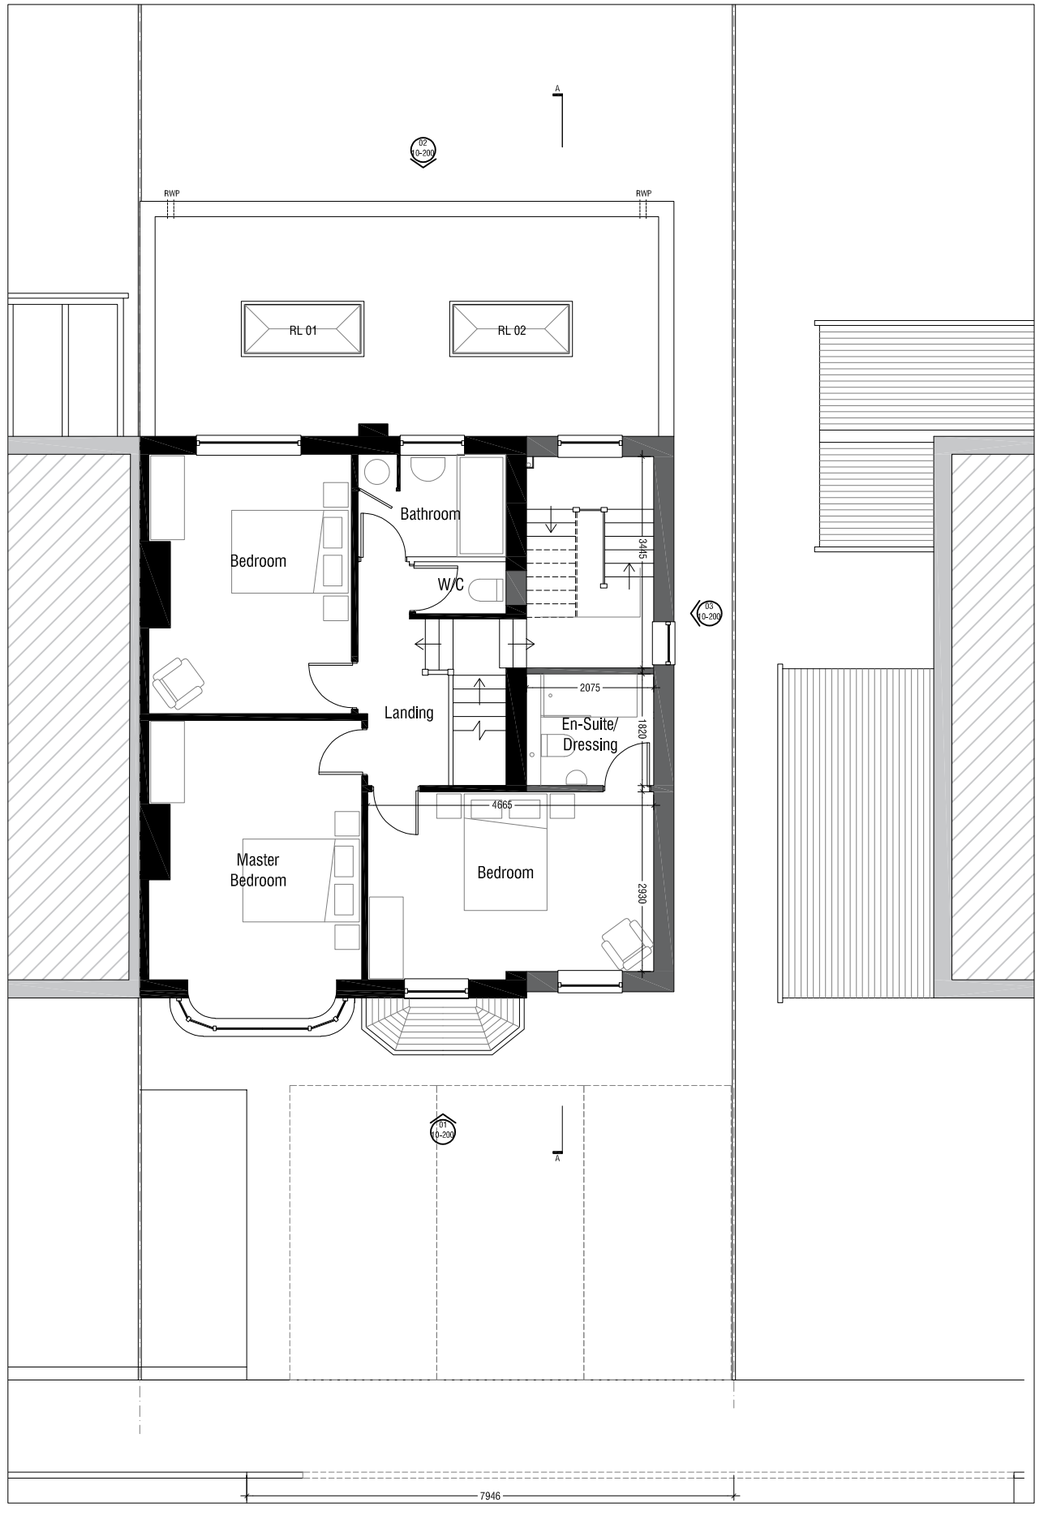Project:
19-013
8 Cambridge Road

| | Name: | Date: | | Name: | Date: |
|---|---|---|---|---|---|
| Designed by: | EE | | Checked: | EE | |
| Drawn By: | EE | | Approved: | EE | |

Scale: 1:100 @ A3

Status: Planning

Drawing Title:
Proposed Plans - Ground and First Floor

Drawing No: 10-100

Rev: P1

0 1 2 4 5