
* COPYRIGHT. DO NOT SCALE EXCEPT FOR PLANNING PURPOSES. CHECK ALL DIMENSIONS ON SITE. THIS DRAWING IS ONLY TO BE USED ON THE SITE FOR WHICH DESIGNED

1:50 1m 2m 3m
1:100 1m 2m 3m 4m 5m 6m
1:20 200mm 4 600mm 8 1000mm 12
1:1 10mm 20 30mm 40 50mm 60

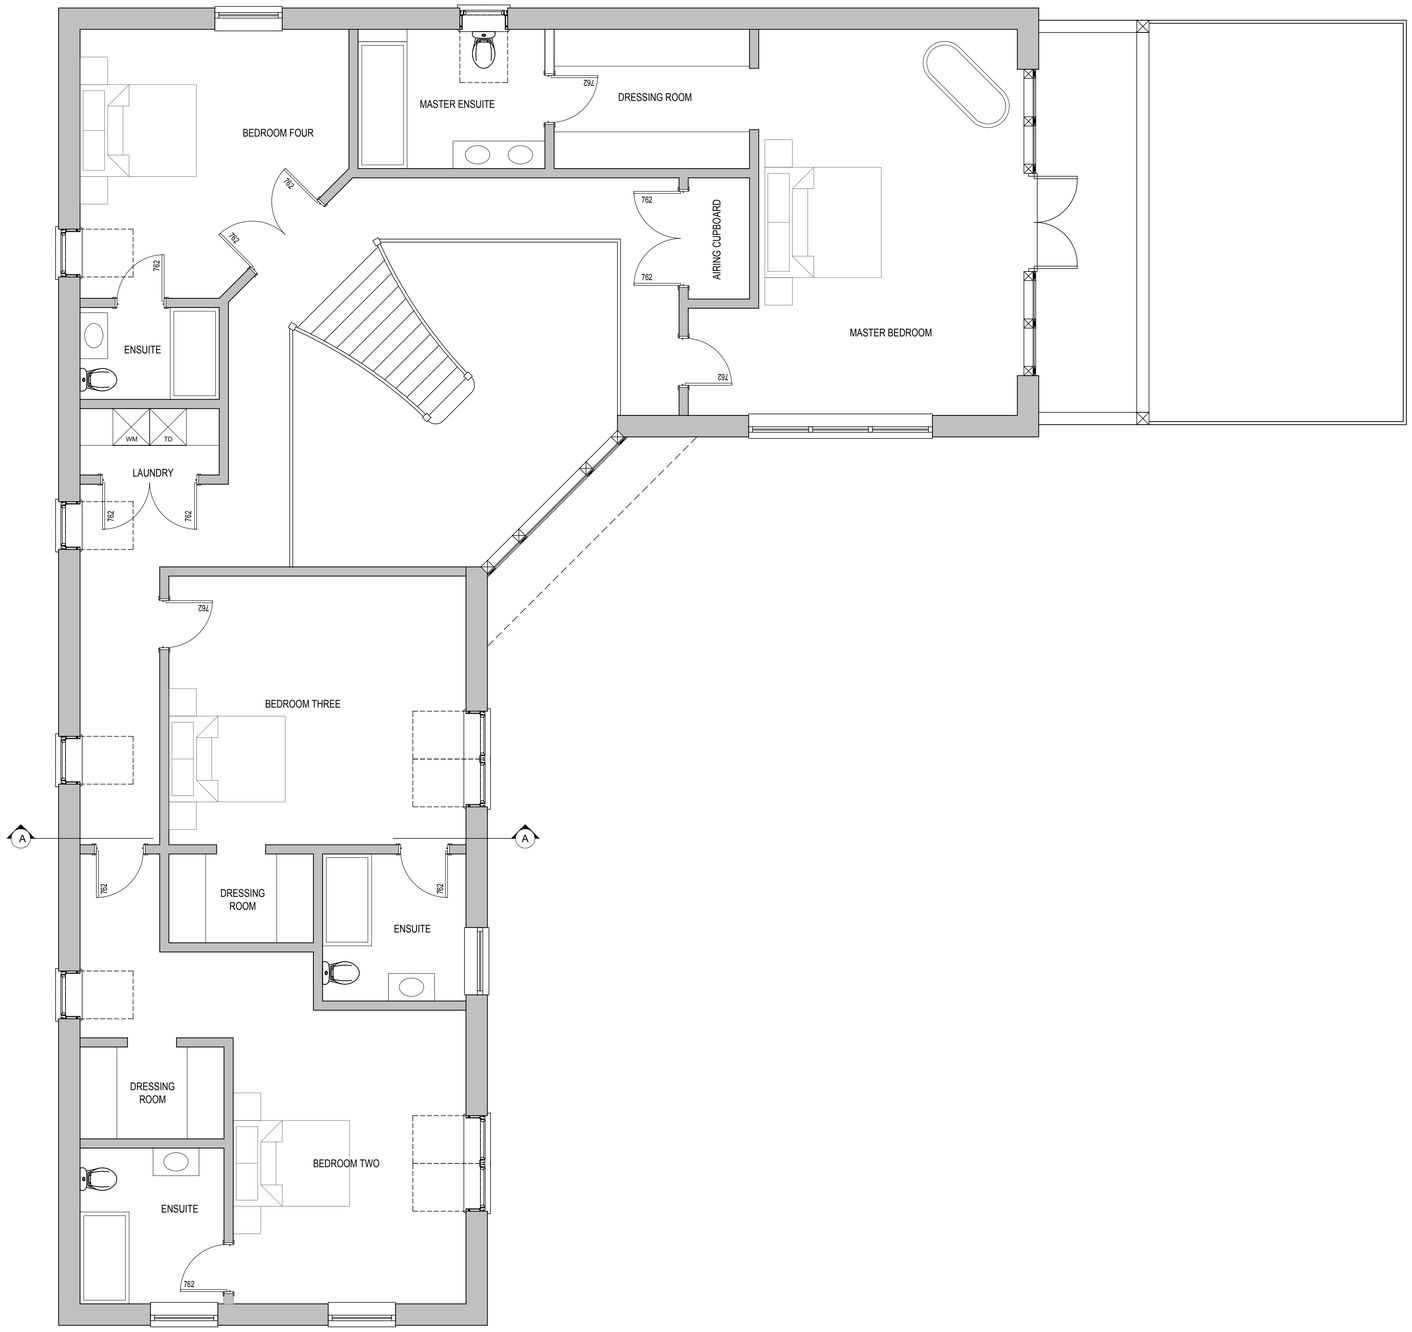

PROPOSED FIRST FLOOR PLAN

REVISIONS	DATE

CLIENT:
MR & MRS KING

PROJECT:
PROPOSED REPLACEMENT DWELLING.
AT WOODLANDS, DUNCOMBE, NORTH WRAXALL, CHIPPENHAM
SN14 8SF

TITLE:
PROPOSED FIRST FLOOR PLAN

DRAWN: JA	SCALES @ A1: 1:50
CHECKED: --	
DATE: JUN 23	
DRG No: AA/22/59/07	REV: -

Armstrong architecture
THE OLD BAKEHOUSE, 21 TIMBER STREET, CHIPPENHAM, WILTSHIRE, SN15 3BS
01249 404 004 info@armstrongarchitecture.co.uk