* COPYRIGHT. DO NOT SCALE EXCEPT FOR PLANNING PURPOSES. CHECK ALL DIMENSIONS ON SITE. THIS DRAWING IS ONLY TO BE USED ON THE SITE FOR WHICH DESIGNED

1:50 1m 2m 3m
1:100 1m 2m 3m 4m 5m 6m
1:20 200mm 4 600mm 8 1000mm 12
1:1 10mm 20 30mm 40 50mm 60

EXISTING MATERIALS

WALLS
White painted render to main body of house with timber cladding to rear and flat roof entrance hall extension.


ROOF
Plain flat concrete tiles to pitched roofs, Bitumen felt to flat roofs.

WINDOWS
White UPVC Casements double glazed windows to main house.


DOORS
Timber painted white front door.
UPVC sliding side doors, white colour.

GUTTERS & DOWNPIPES
Cast in-situ concrete gutters with grey UPVC downpipes.


SOFFITS & FASCIAS
Timber painted white.

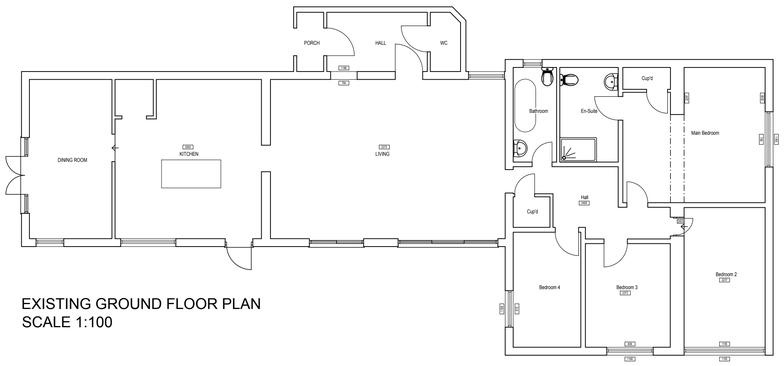


EXISTING GROUND FLOOR PLAN
SCALE 1:100

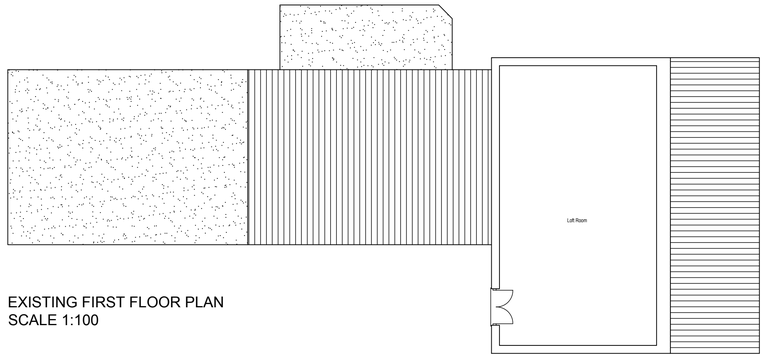


EXISTING FIRST FLOOR PLAN
SCALE 1:100

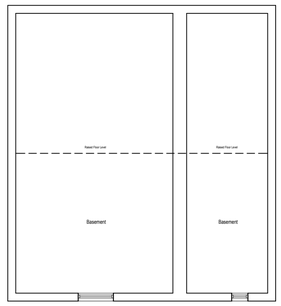


EXISTING BASEMENT PLAN
SCALE 1:100

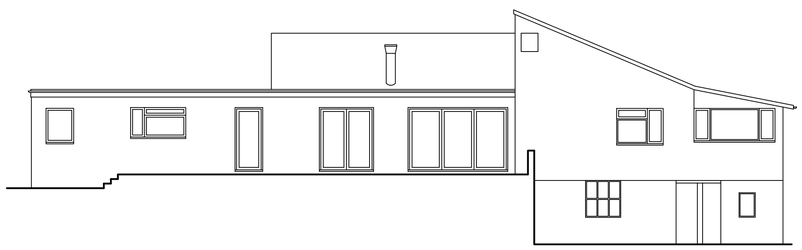


EXISTING SOUTH EAST ELEVATION
SCALE 1:100

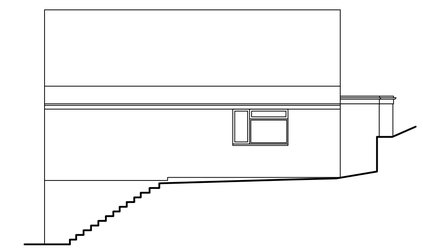

EXISTING NORTH EAST ELEVATION
SCALE 1:100

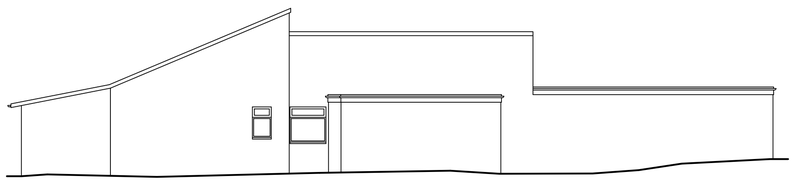

EXISTING NORTH WEST ELEVATION
SCALE 1:100

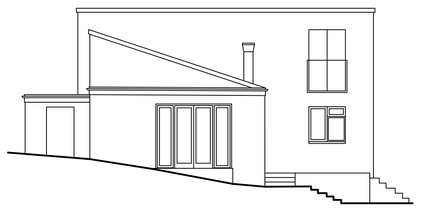

EXISTING SOUTH WEST ELEVATION
SCALE 1:100

REVISIONS DATE

CLIENT:
MR & MRS KING

PROJECT:
PROPOSED REPLACEMENT DWELLING.
AT WOODLANDS, DUNCOMBE, NORTH WRAXALL, CHIPPENHAM
SN14 8SF

TITLE:
EXISTING FLOOR PLANS
EXISTING ELEVATIONS

DRAWN: KT
CHECKED: JA
DATE: JUN 23
DRG No: AA/22/06/03
SCALES @ A1: 1:100
REV: -

Armstrong architecture
THE OLD BAKEHOUSE, 21 TIMBER STREET, CHIPPENHAM, WILTSHIRE, SN15 3BS
01249 404 004 info@armstrongarchitecture.co.uk