
BB Salisbury

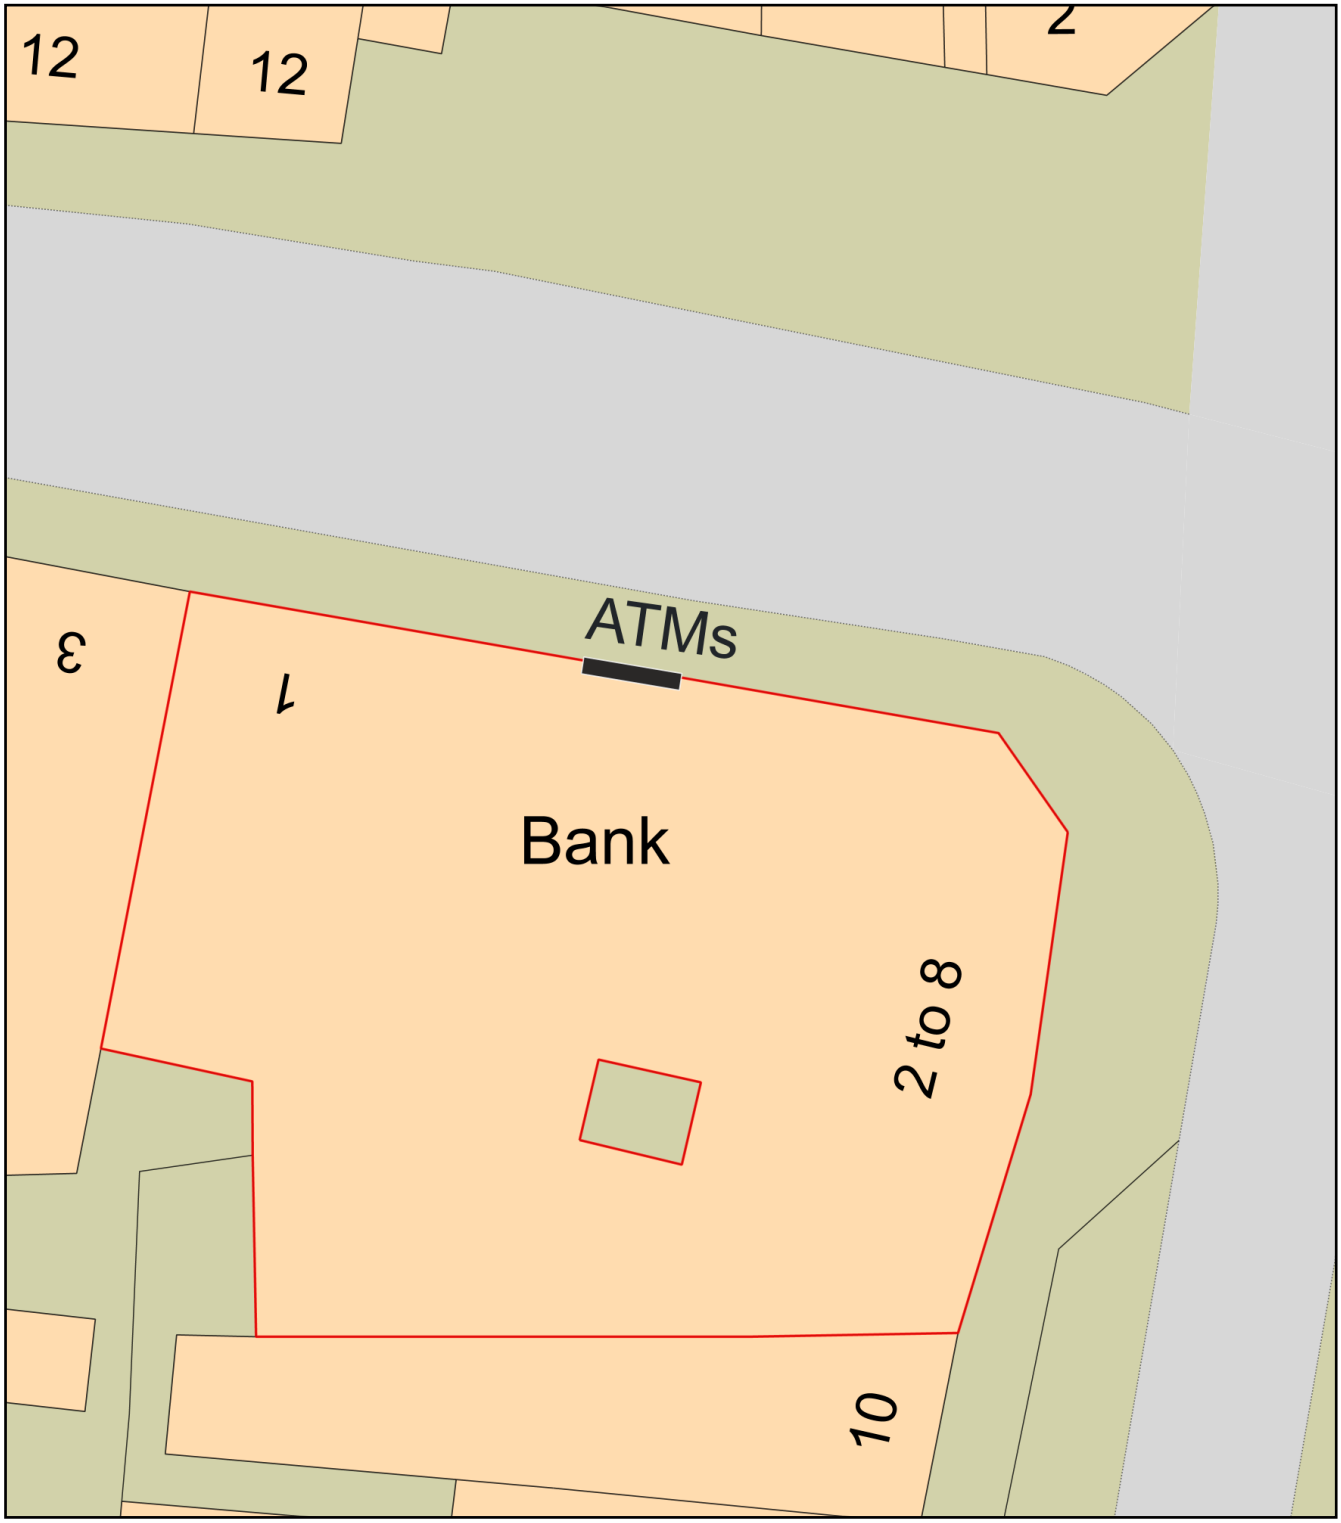

0 10

Metres

N

ReQuestaPlan

Plan Produced for: Leah Purvis

Date Produced: 05 Sep 2023

Plan Reference Number: TQRQM23248130006589

Scale: 1:200 @ A4

© Crown copyright and database rights 2023 OS 100042766