

HW
05/09/2023

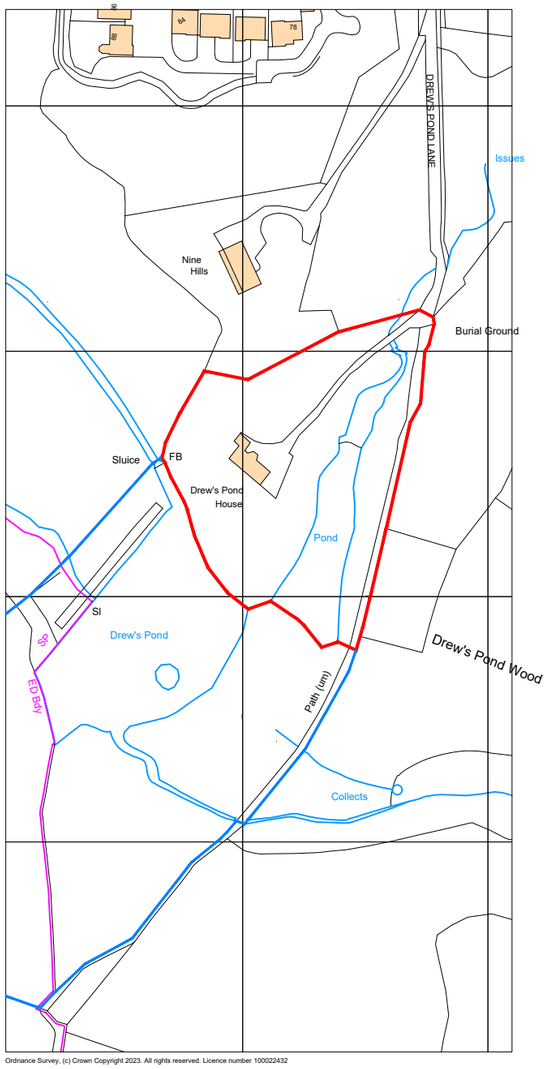

Ordnance Survey, (c) Crown Copyright 2023. All rights reserved. Licence number 100022432

SITE LOCATION PLAN
SCALE 1:2500

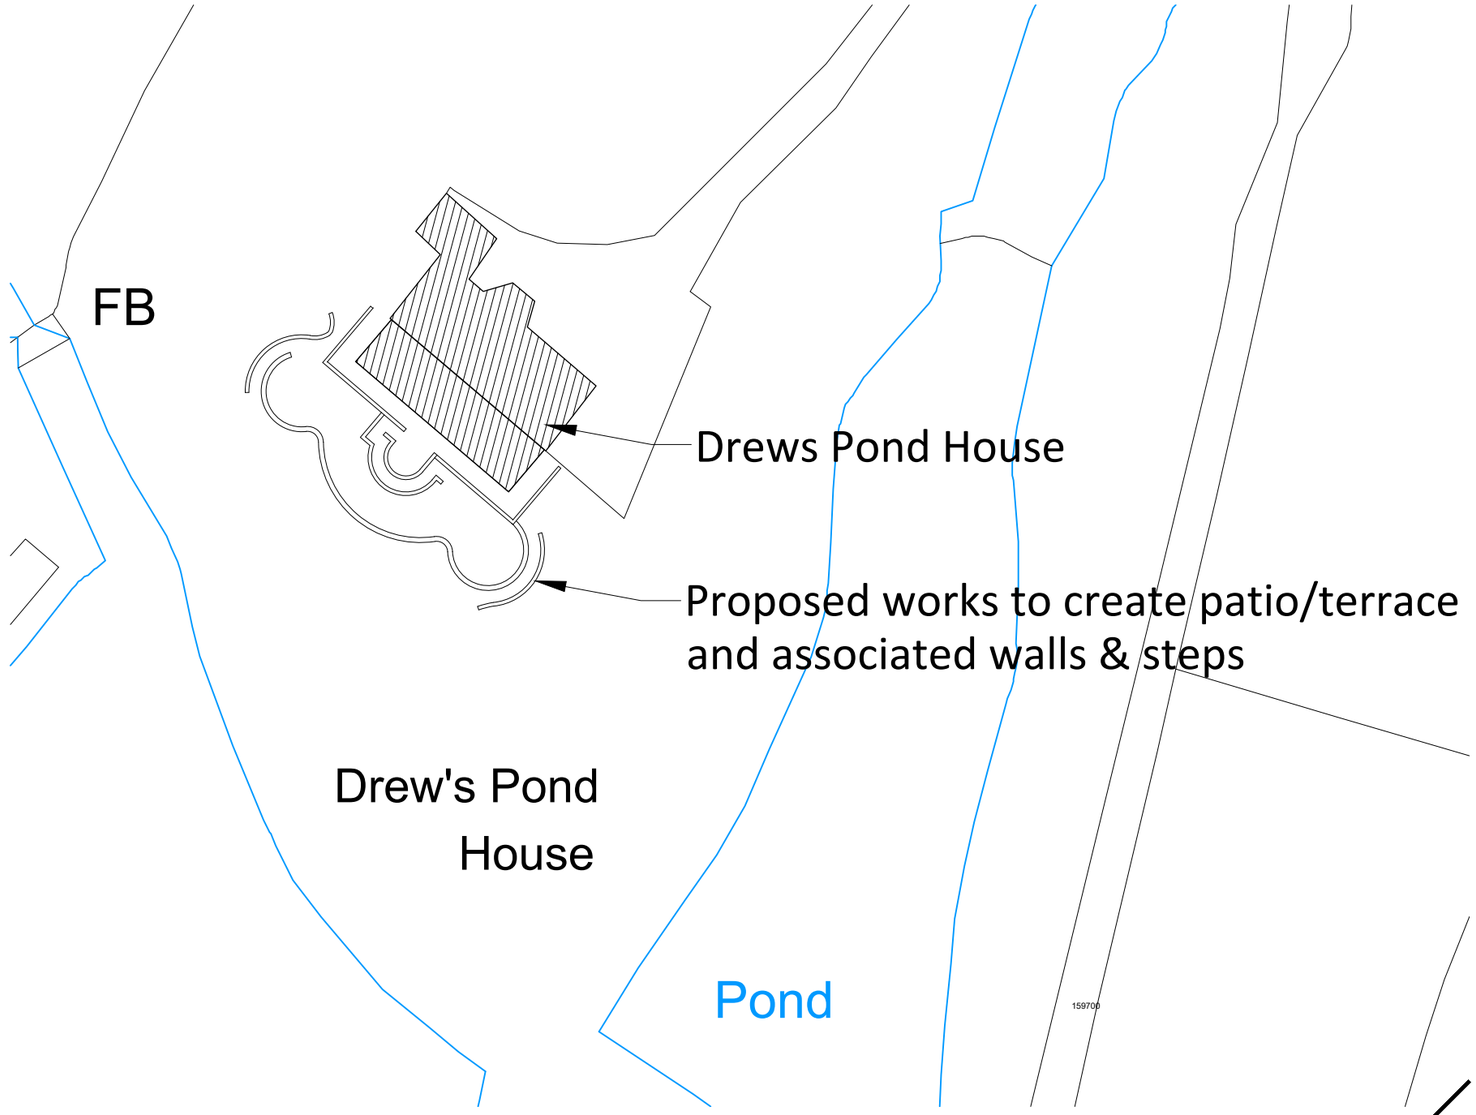

BLOCK PLAN
SCALE 1:500

NORTH

PROJECT

Drews Pond House, Drews Pond Lane, Devizes

REVISION	DATE	AMENDMENTS
-	-	-

SCALE BAR - 1:2500 (0, 20, 40, 60, 80, 100m) - 1:500 (0, 10, 20, 25m)

SITE LOCATION & BLOCK PLAN

1:2500/ 1:500 @ A3

MATHEWSON WATERS ARCHITECTS
The Old Surgery
Crowle Road . Lambourn . RIBA
Berkshire . RG17 8NR Chartered Practice
enquiries@mw-architects.co.uk
www.mw-architects.co.uk
01488 73131
Whitchurch Studio: 07540 726562
Devizes Studio: 01380 721994

© MATHEWSON WATERS ARCHITECTS LLP

21053.106

ALL FIGURED DIMENSIONS ARE TO BE TAKEN IN PREFERENCE TO SCALED DIMENSIONS AND ANY INACCURACIES ARE TO BE REPORTED TO THE ARCHITECT. DIMENSIONS TO BE CHECKED ON SITE BEFORE ANY WORK IS PUT IN HAND OR PREFABRICATED. COPYRIGHT OF THIS DRAWING IS RETAINED BY THE ARCHITECT AND IT MUST NOT BE REPRODUCED WITHOUT THEIR WRITTEN CONSENT.