
Elevations


General Notes
1. This drawing is the copyright of Peter Tesar Architectural Design Ltd and must not be used, edited or reproduced without permission.
2. Inaccessible areas for site measure & survey have been assumed

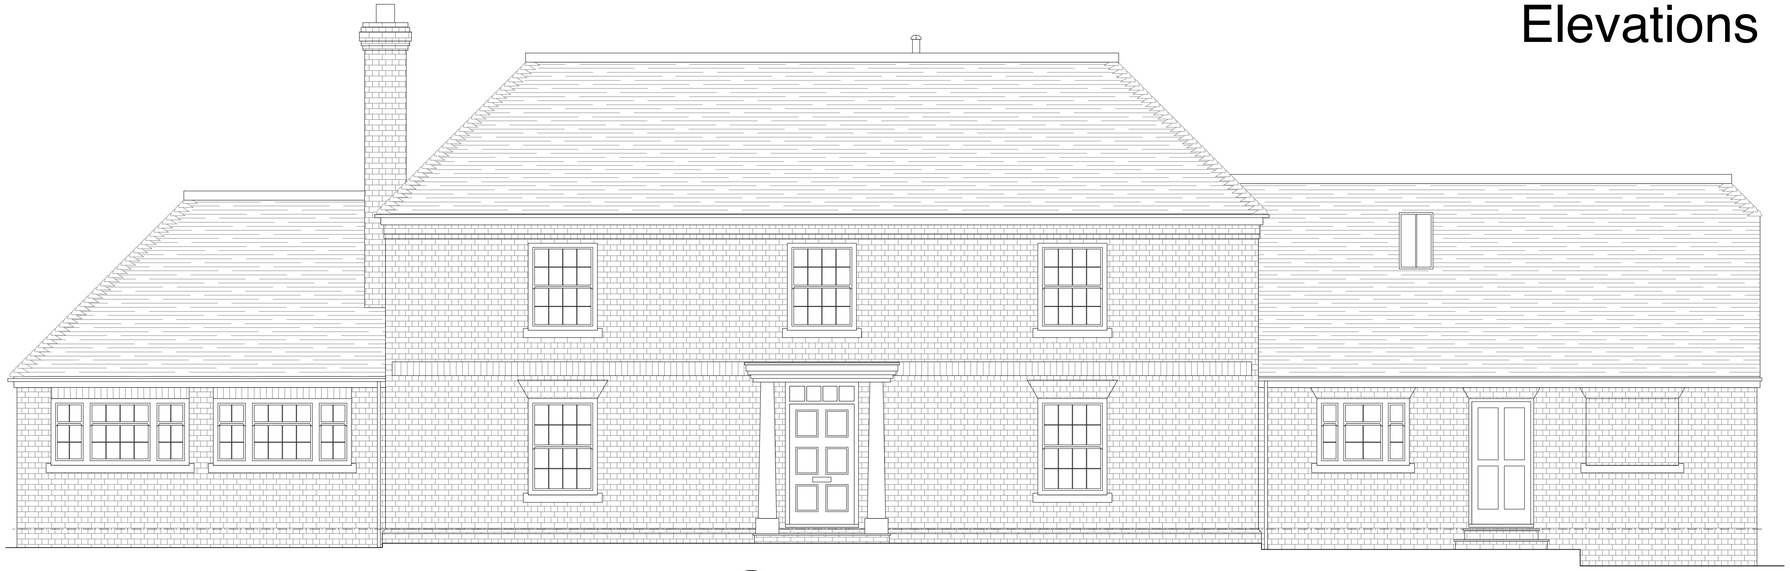

1 West Elevation
Scale: 1:50




2 South Elevation
Scale: 1:50

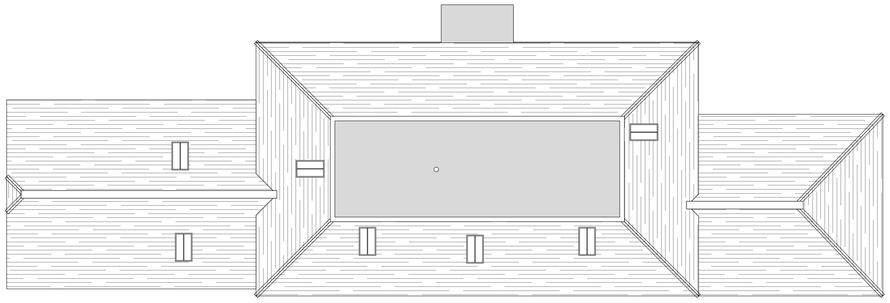

3 Roof Layout
Scale: 1:100



4 North Elevation
Scale: 1:50

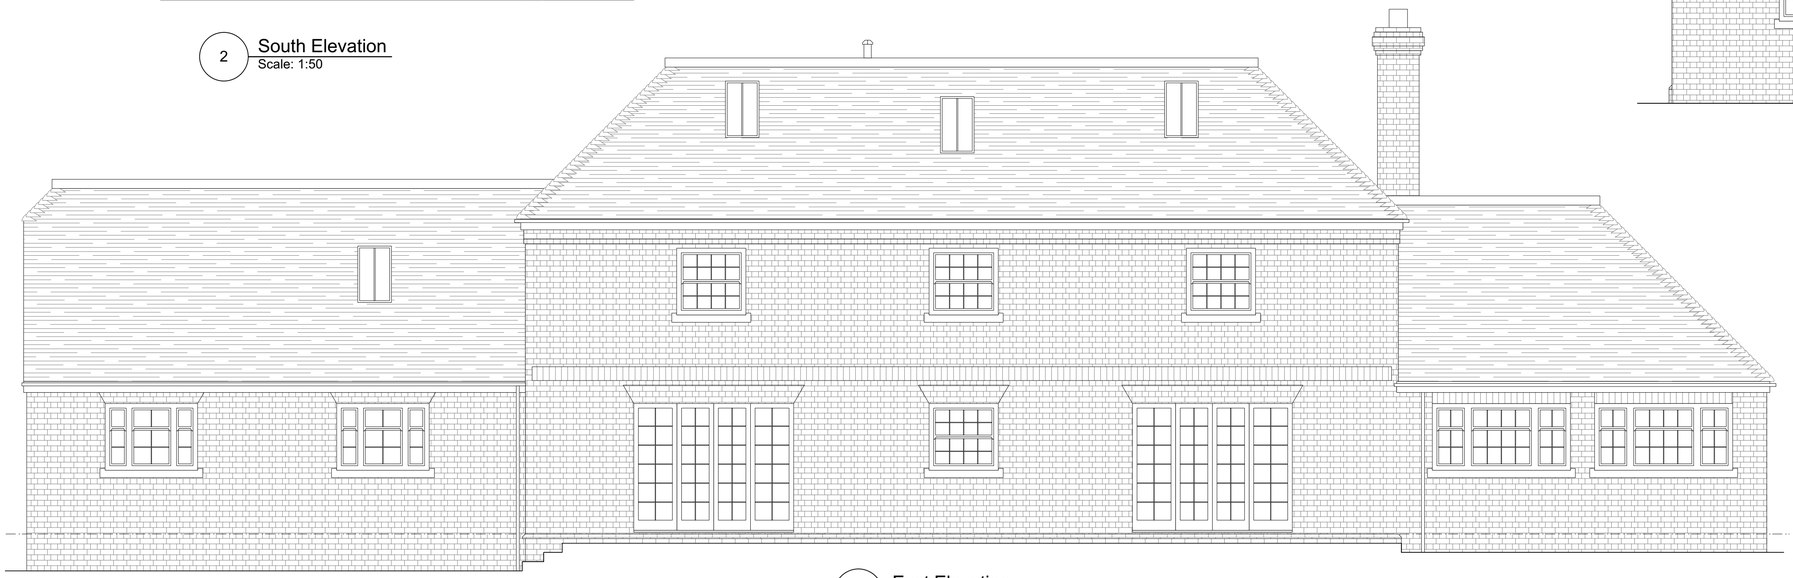

5 East Elevation
Scale: 1:50

1:100 0 1 2 3 4 5 6 7 8 9 10 M

1:50 0 1 2 3 4 5 6 7 8 9 10 M

No.	Date	Details
Revisions		

Project
Collis Farm
Malthouse Lane
Upper Chute
SP11 9EF

Client
Mr & Mrs Hamblin

Date
June 2023

Title
Elevations

Scale
1:50/1:100 @ ISO A1

Drwng No.
PTAD/060623/02

Peter Tesar
Architectural Design
01264 356544
peter@petertesar.co.uk
www.petertesar.co.uk