

Floor Plans


General Notes
1. This drawing is the copyright of Peter Tesar Architectural Design Ltd and must not be used, edited or reproduced without permission.
2. Inaccessible areas for site measure & survey have been assumed

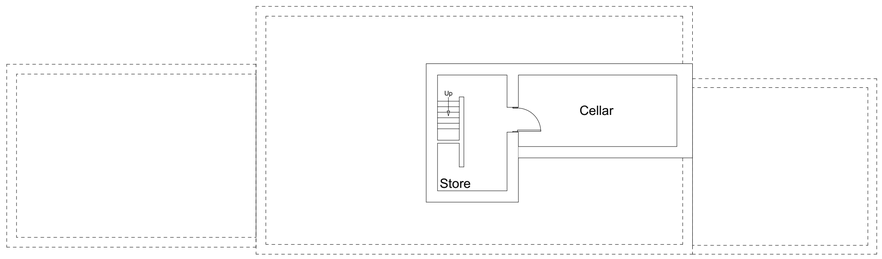


1 Cellar
Scale: 1:100

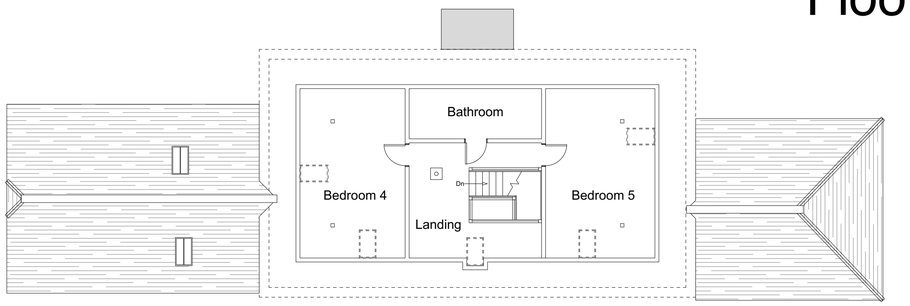

2 Loft
Scale: 1:100

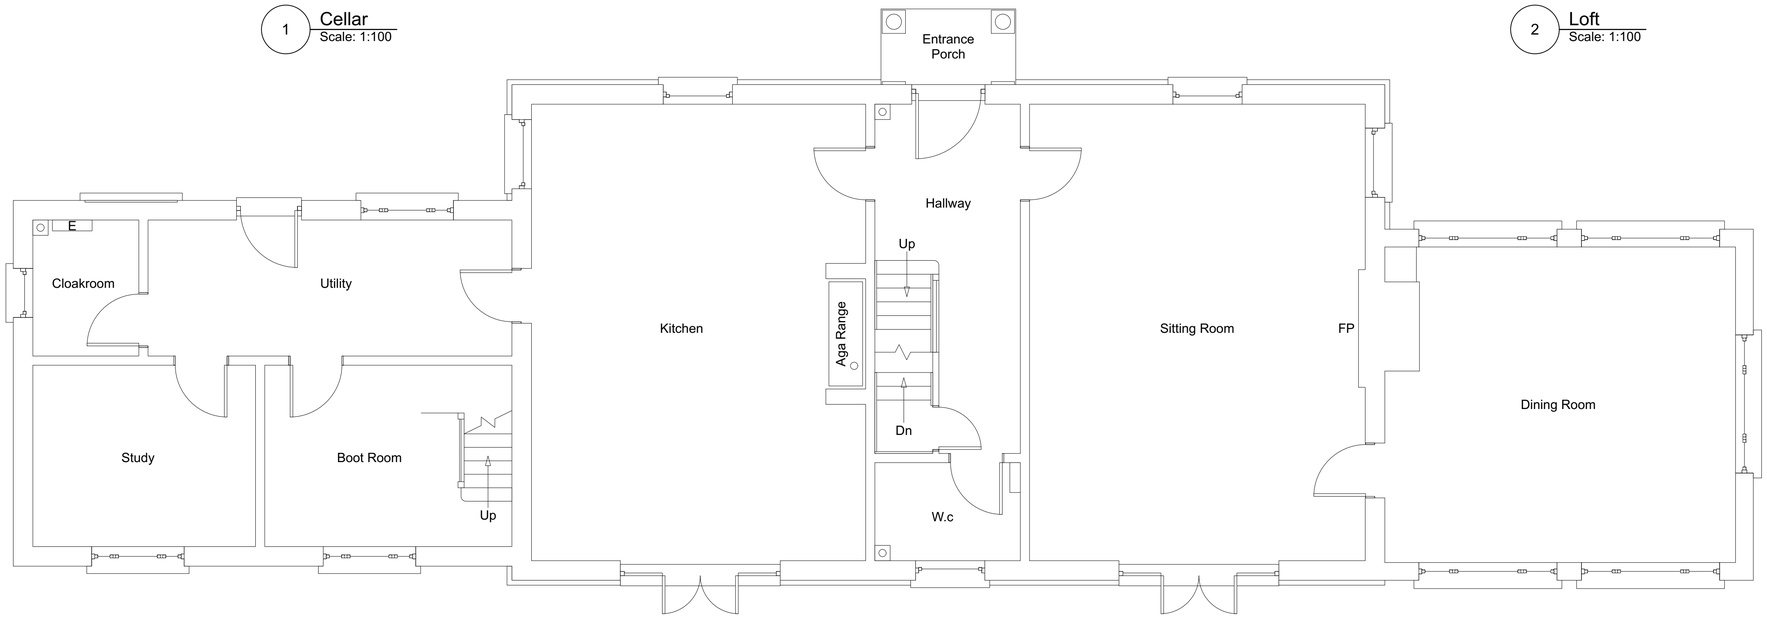

3 Ground Floor
Scale: 1:50

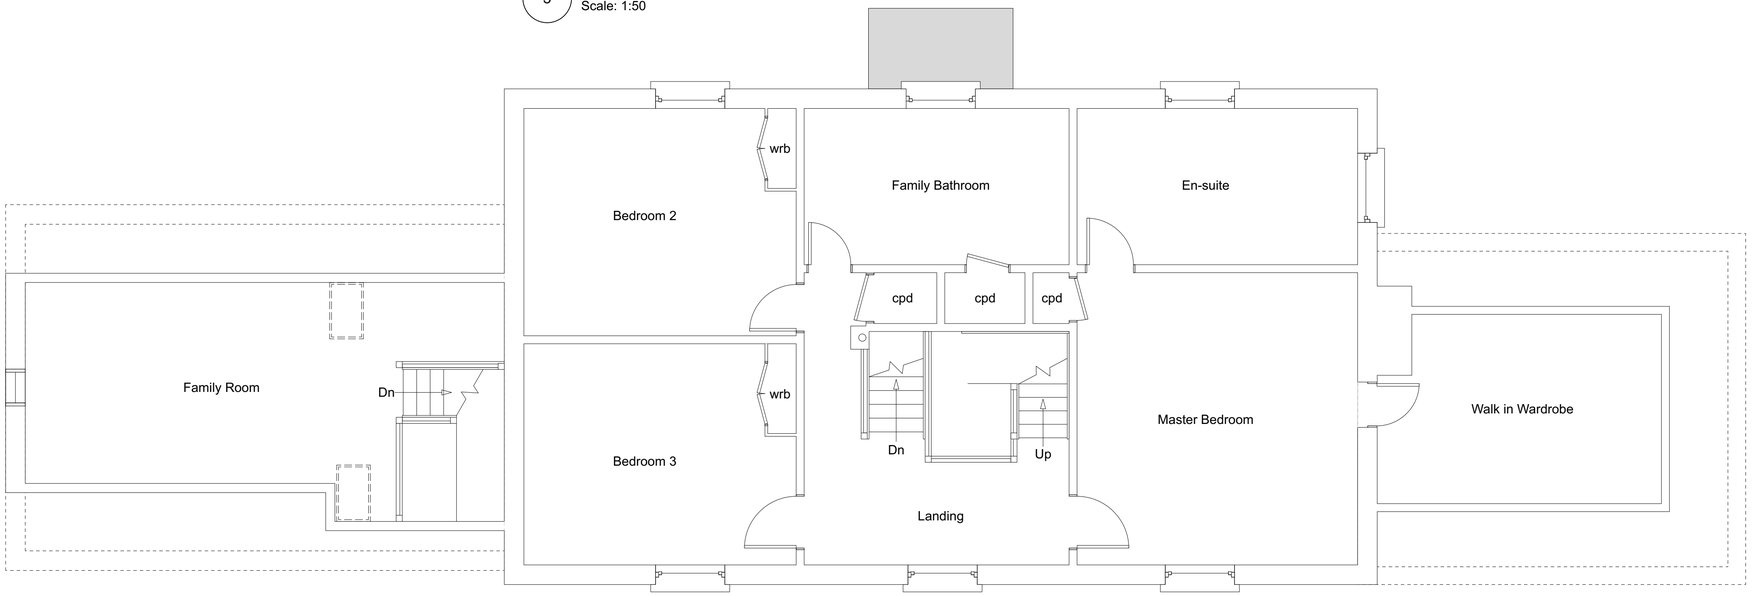

4 First Floor
Scale: 1:50

1:100 0 1 2 3 4 5 6 7 8 9 10 M

1:50 0 1 2 3 4 5 6 7 8 9 10 M

No.	Date	Details
Revisions		

Project
Collis Farm
Malthouse Lane
Upper Chute
SP11 9EF

Client
Mr & Mrs Hamblin

Date
June 2023

Title
Floor Plans

Scale
1:50/1:100 @ ISO A1

Drwng No.
PTAD/060623/03

Peter Tesar
Architectural Design
01264 356544
peter@petertesar.co.uk
www.petertesar.co.uk