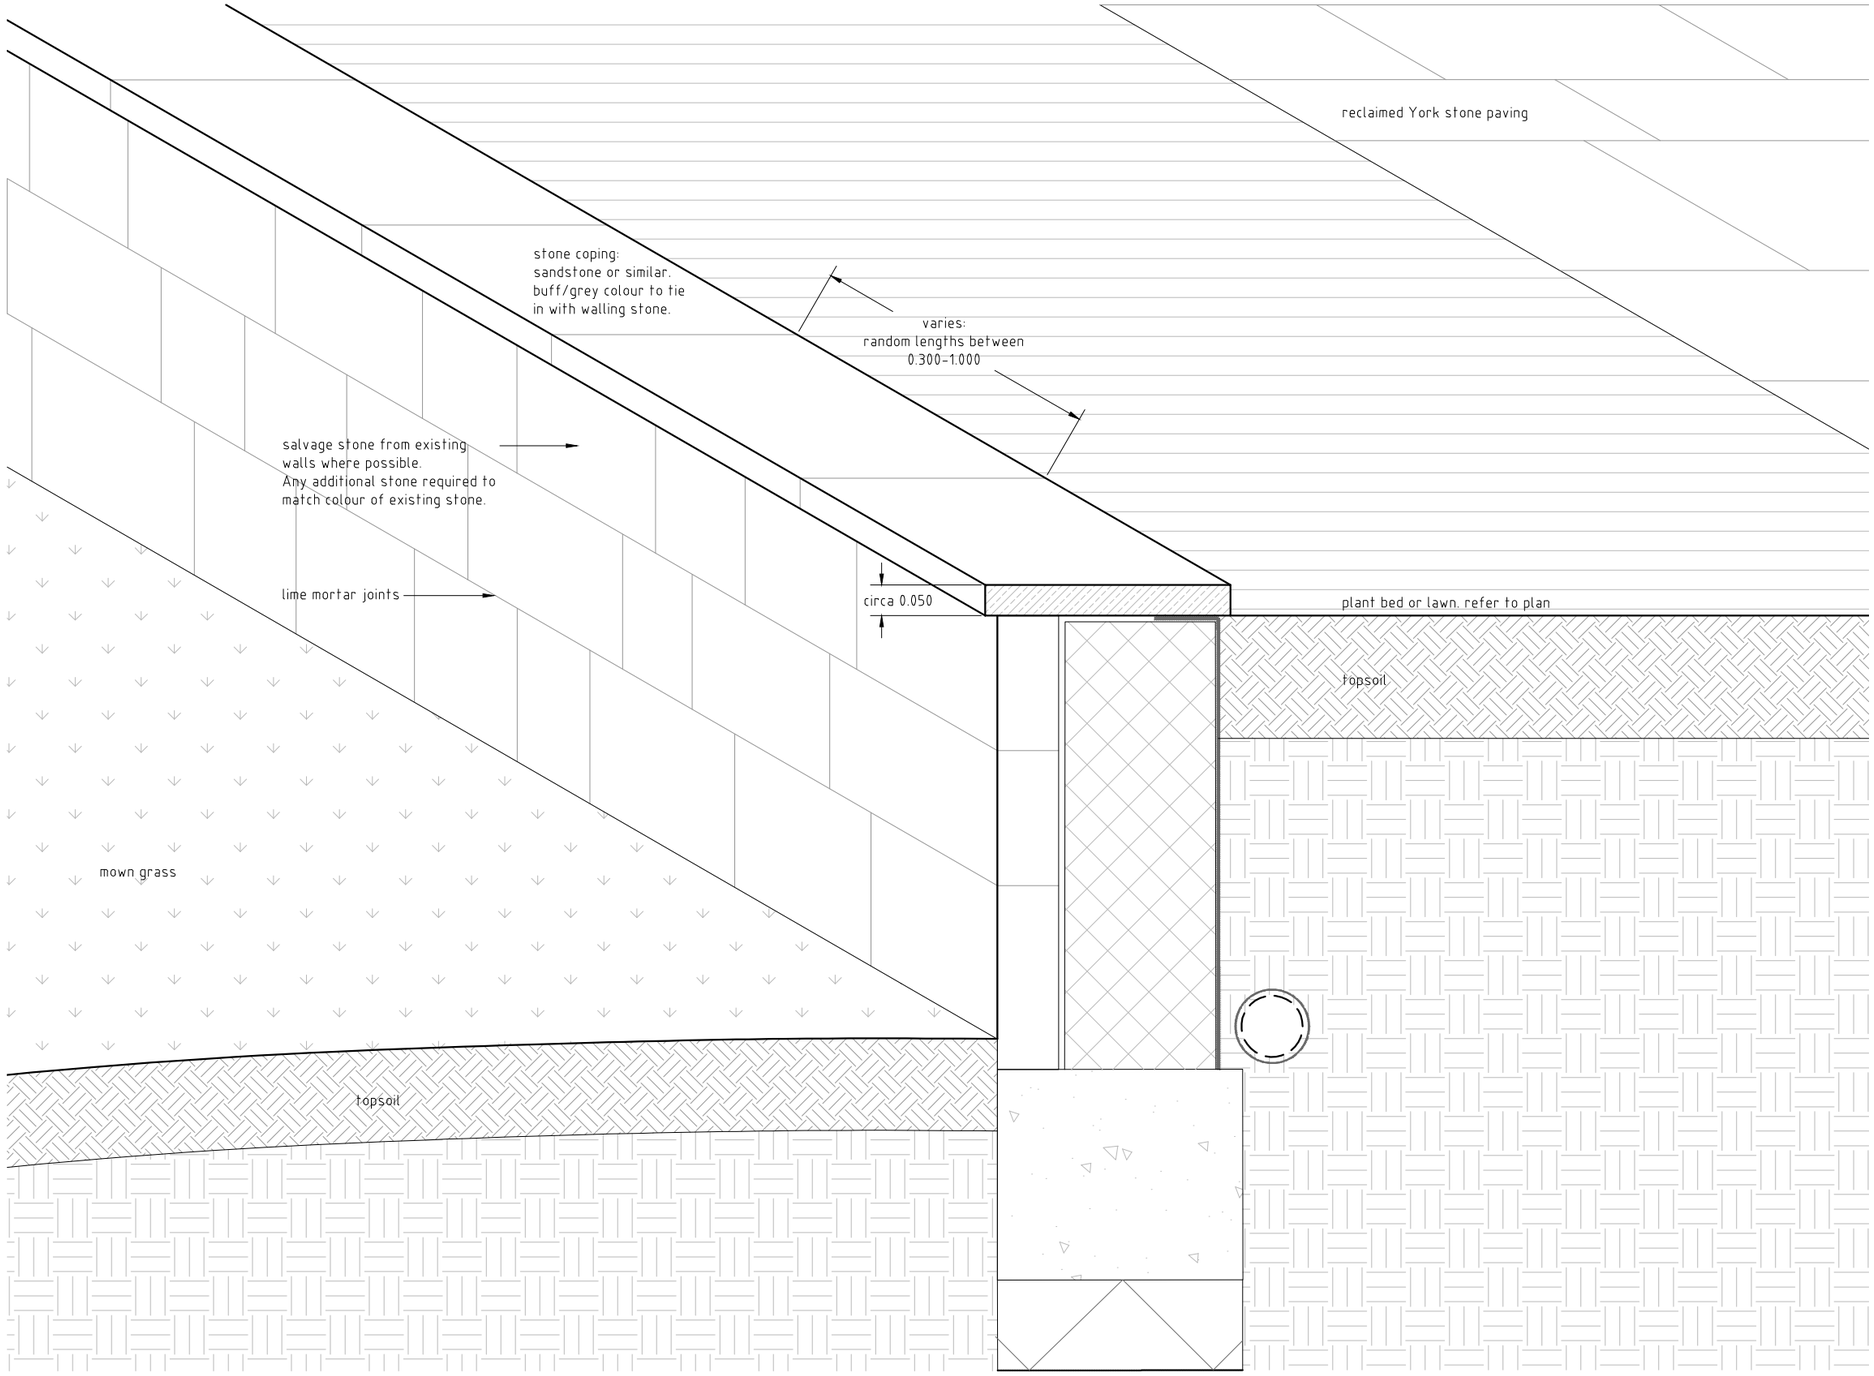


Notes:.
- Do not scale from drawing.
- Any discrepancies to be reported to landscape architect.
- Measurements to be taken on site priory to ordering and construction.
- To be read in conjunction with all other relevant drawings and specification.

Project Title:
Alderbury House

Drawing Title:
Typical Terrace Wall Detail

Drawing No.	33-L-D-803
Revision	P00
Status	PLANNING
Date	05.09.2023
Scale	As shown at A3

Charlie Hawkes Ltd
Fairhills House, Milkhouse Water
Pewsey SN9 5JY
+44 (0) 7789 202712