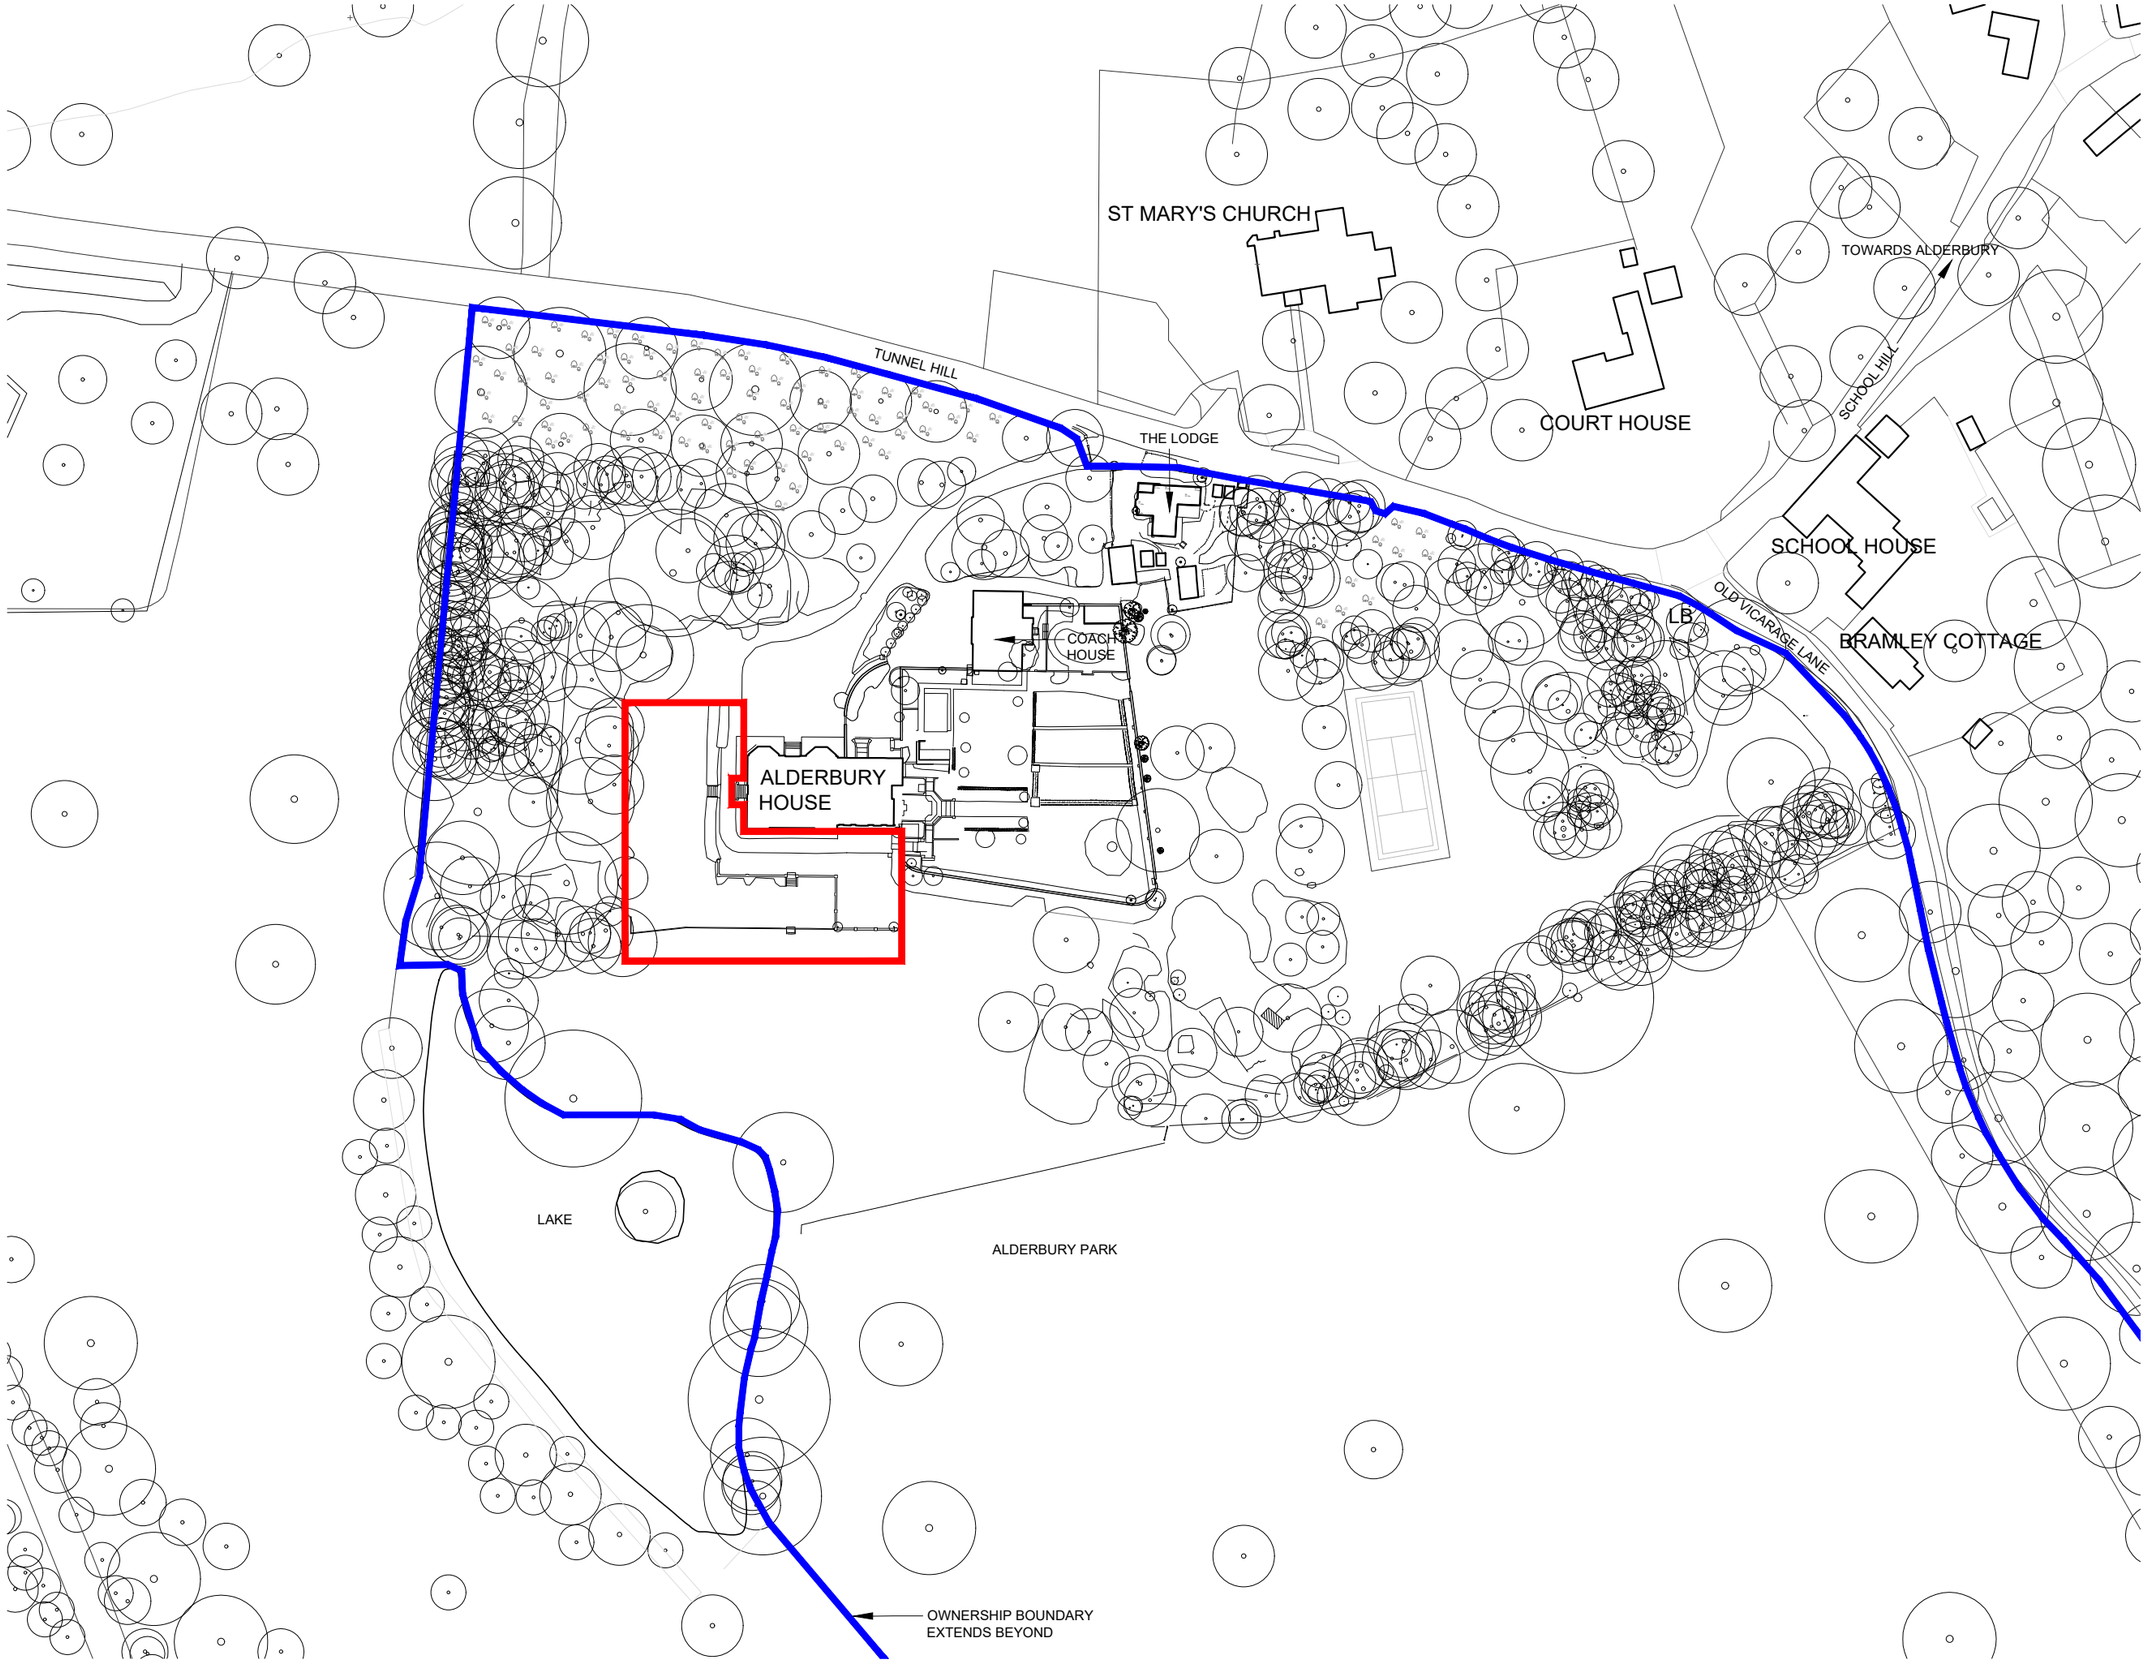


Key

Property boundary

Application boundary

N

0 50m

Project Title:

Alderbury House

Drawing Title:

Application Site

Drawing No.	32-L-P-800
Revision	P00
Status	PLANNING
Date	05.09.2023
Scale	1:1250 at A3

Charlie Hawkes Ltd

Fairhills House, Milkhouse Water
Pewsey SN9 5JY
+44 (0) 7789 202712