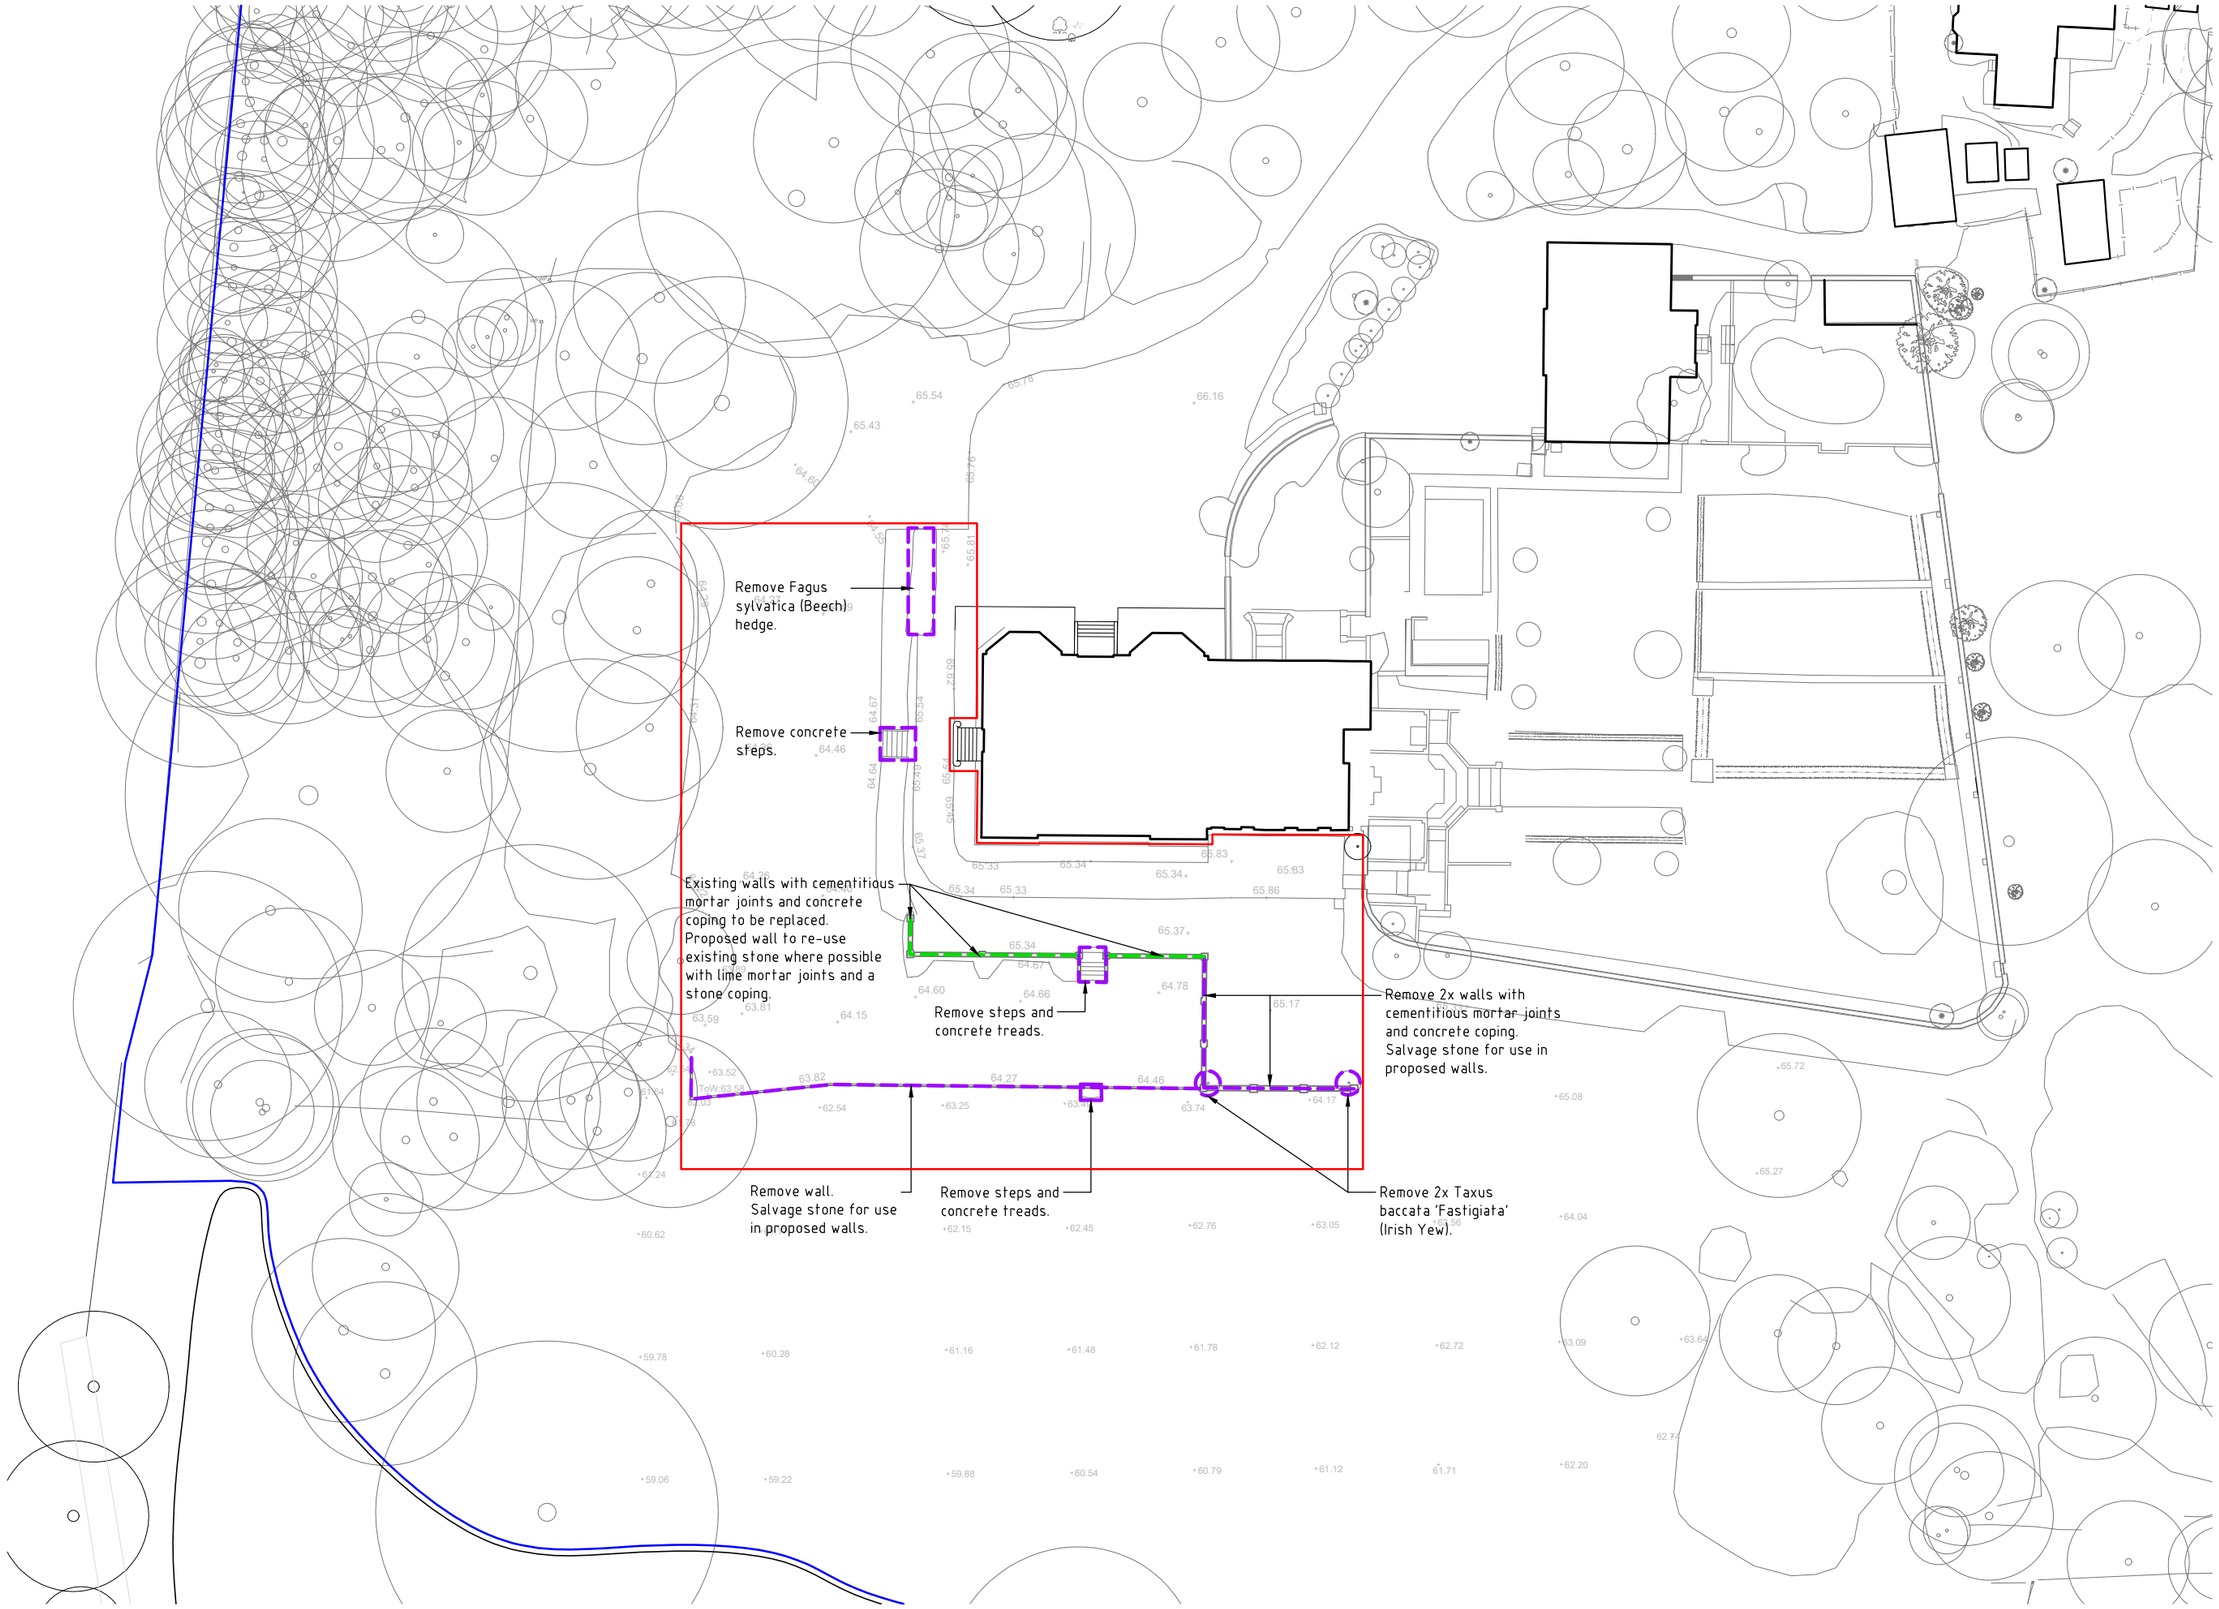



Key

- Removals
- Replacements
- Property boundary
- Application boundary

N

0 20m

Project Title:
Alderbury House

Drawing Title:
Removals Plan

| | |
|---|---|
| Drawing No. | 32-L-P-802 |
| Revision | P00 |
| Status | PLANNING |
| Date | 05.09.2023 |
| Scale | 1:500 at A3 |

Charlie Hawkes Ltd
Fairhills House, Milkhouse Water
Pewsey SN9 5JY
+44 (0) 7789 202712