




Ground Floor Plan

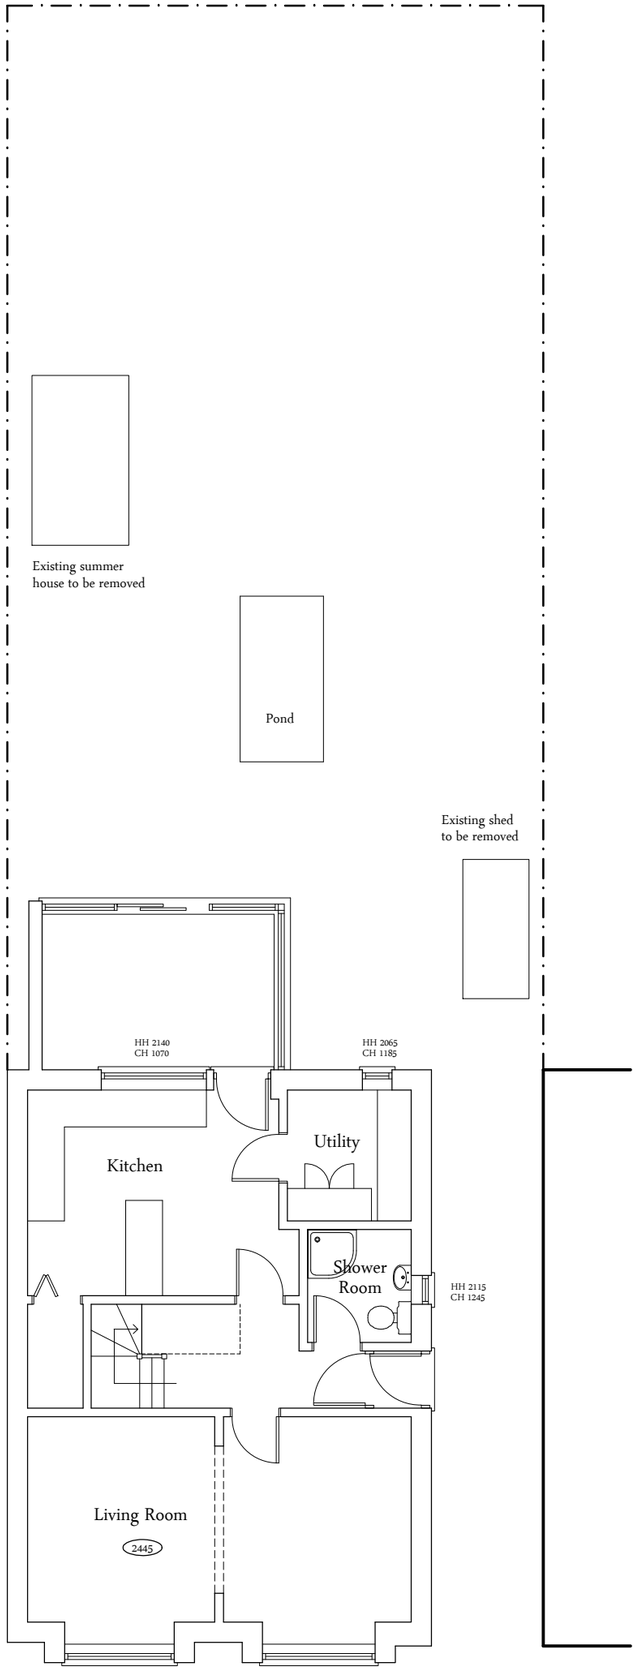

South Elevation

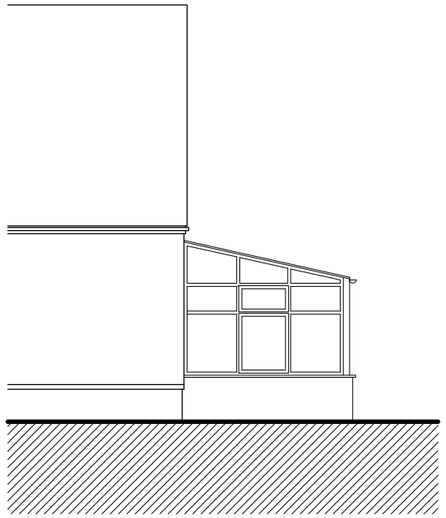

East Elevation

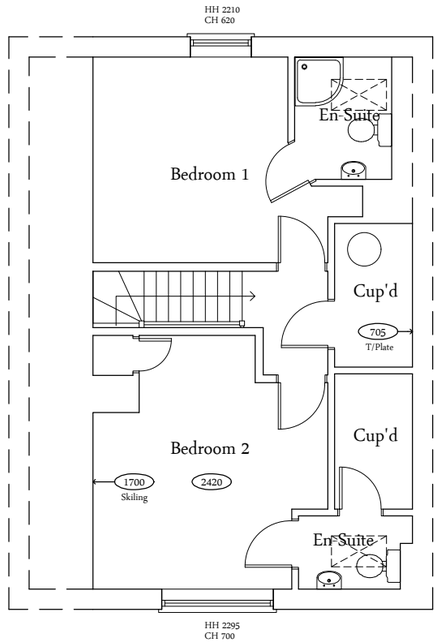

First Floor Plan

NOTES:

1. This drawing is copyright of Larkham Design Ltd and must not be used without their permission.
2. This drawing has been produced to support a planning application and should not be used for any other purpose



Metres
0 1 2 3 4 5

Scale Bar (1:100 at A3)

Rev	Amendment	Date

LARKHAM DESIGN LTD
ARCHITECTURAL SERVICES
Field View Barn, Longhedge, Salisbury, Wilts. SP4 6RS
Tel: 01722 322193 info@larkhamdesign.co.uk
www.larkhamdesign.co.uk

Client & Project Address:

Mr & Mrs Jennings

28 Burford Road,
Salisbury,
Wilts.
SP2 8AW

Project Description:
Proposed Single Storey Rear Extension, Internal Alteration & Outbuilding

Drawing Title:
Existing Plans & Elevations

Scale: 1:100 at A3

Drawing Ref: 0827/Ex/02

Rev: