




Side Elevation

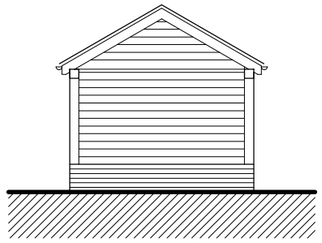


Rear Elevation

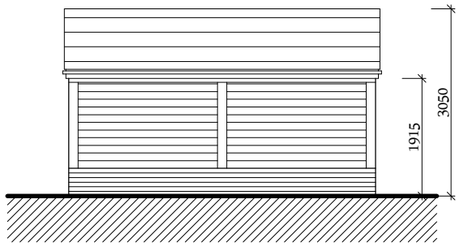

Side Elevation

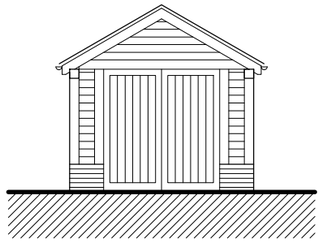


Front Elevation

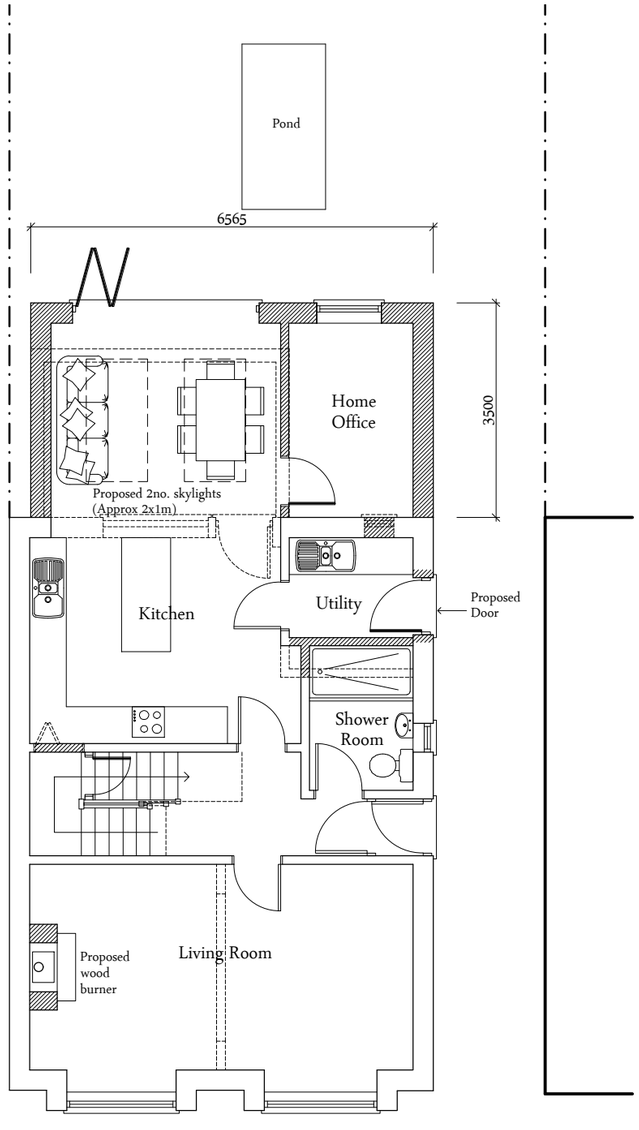

Existing staircase removed and new staircase fitted, pushed back into area of existing pantry.

Ground Floor Plan

First Floor Plan

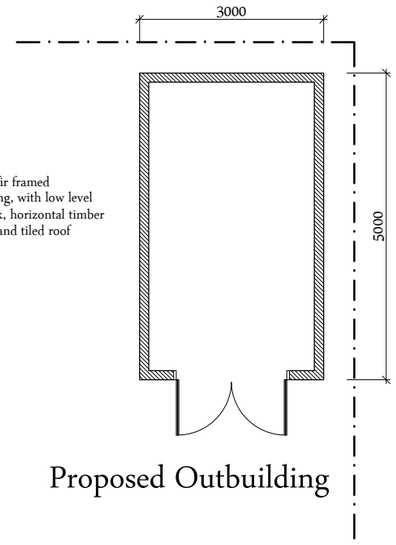

Douglas fir framed outbuilding, with low level brickwork, horizontal timber cladding and tiled roof

Proposed Outbuilding

Legend

- Existing Walls
- Proposed walls/block up existing openings, as indicated
- Remove existing wall/door/ window as indicated
- Proposed door

NOTES:

1. This drawing is copyright of Larkham Design Ltd and must not be used without their permission.
2. This drawing has been produced to support a planning application and should not be used for any other purpose



Metres
0 1 2 3 4 5

Scale Bar (1:100 at A3)

Rev	Amendment	Date
	Planning Application Issue	

LARKHAM DESIGN LTD
ARCHITECTURAL SERVICES
Field View Barn, Longhedge, Salisbury, Wilts. SP4 6RS
Tel: 01722 322193 info@larkhamdesign.co.uk
www.larkhamdesign.co.uk

Client & Project Address:
Mr & Mrs Jennings

28 Burford Road,
Salisbury,
Wilts.
SP2 8AW

Project Description:
Proposed Single Storey Rear Extension, Internal Alteration & Outbuilding

Drawing Title:
Proposed Floor Plans & Outbuilding

Scale: 1:100 at A3

Drawing Ref: 0827/PL/01

Rev: