
94 High Street
Cricklade
SN6 6DF


Title: Elevation South side of property
Scale: 1:100 at A4


0 5 Metres

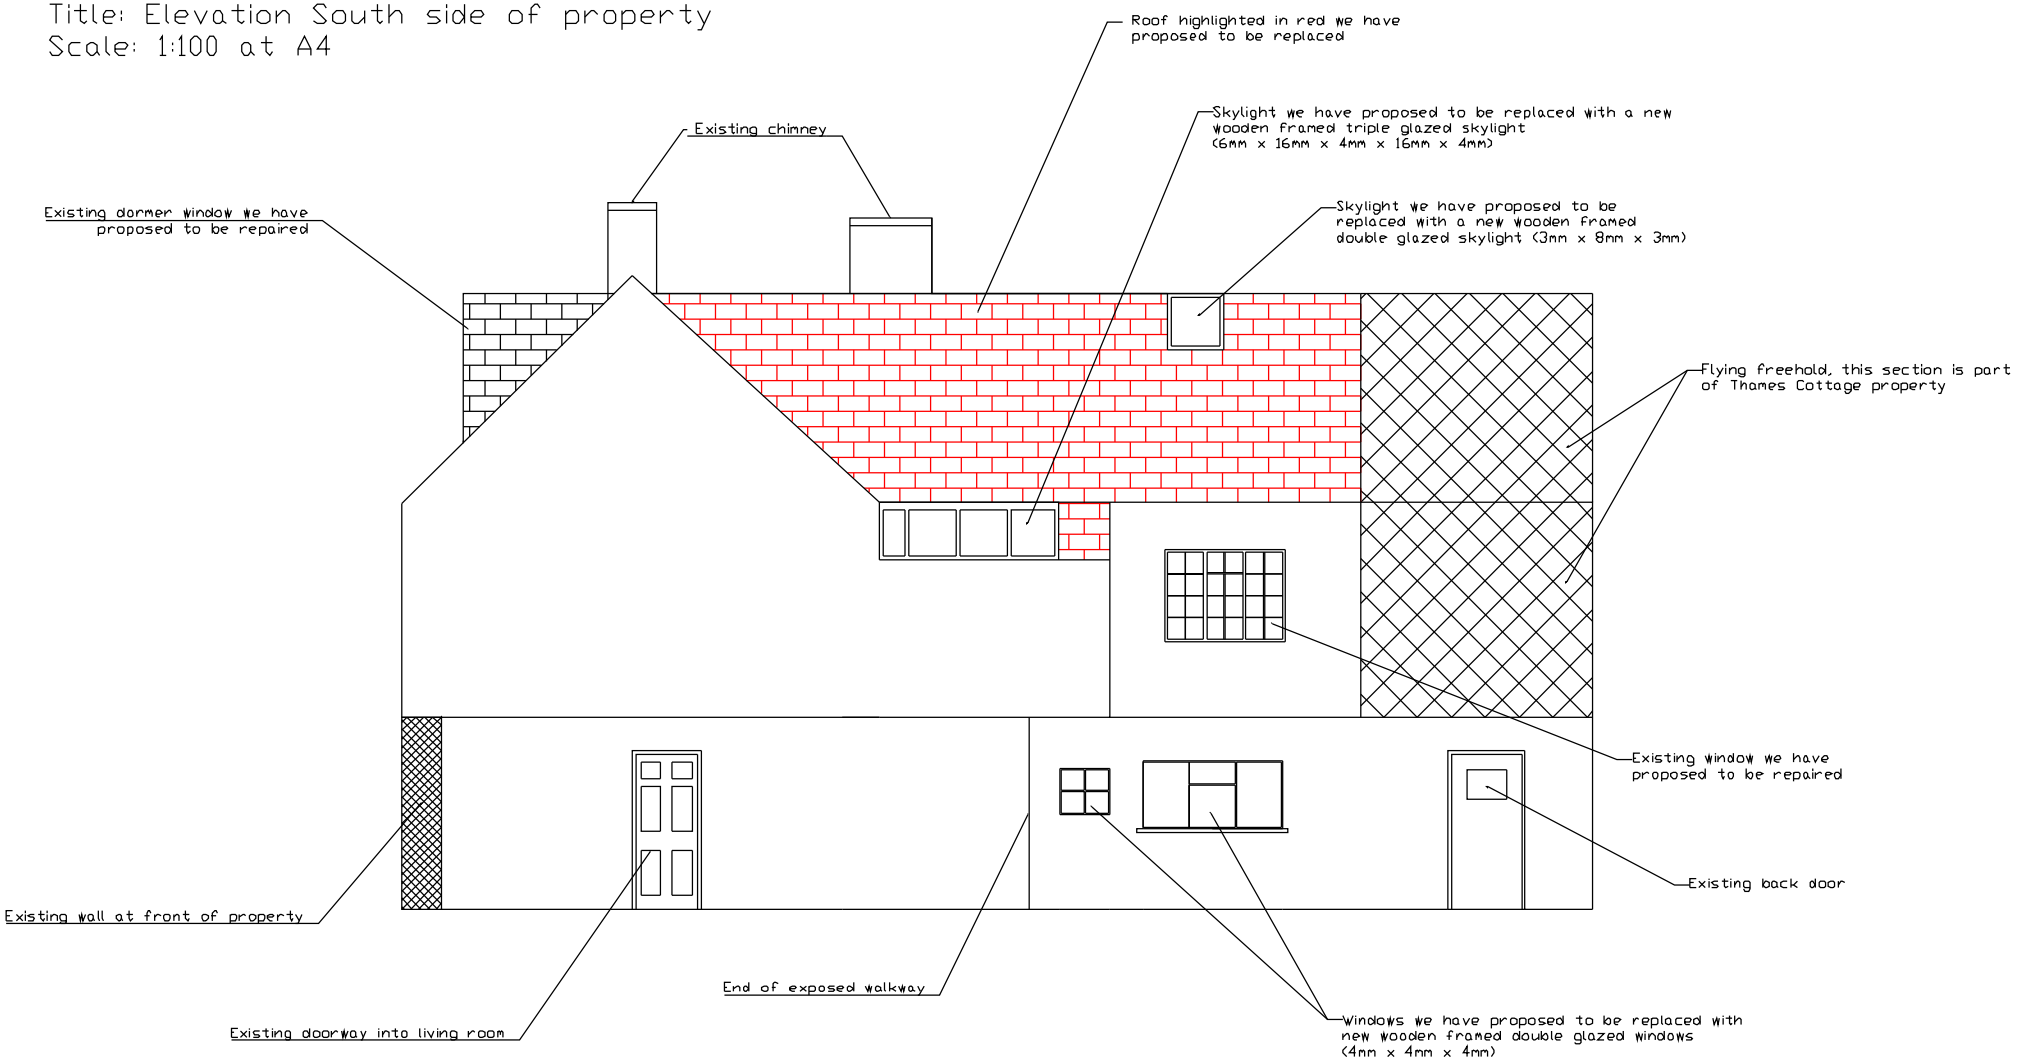

94 High Street
Cricklade
SN6 6DF

Title: Elevation Front of property
Scale: 1:100 at A4

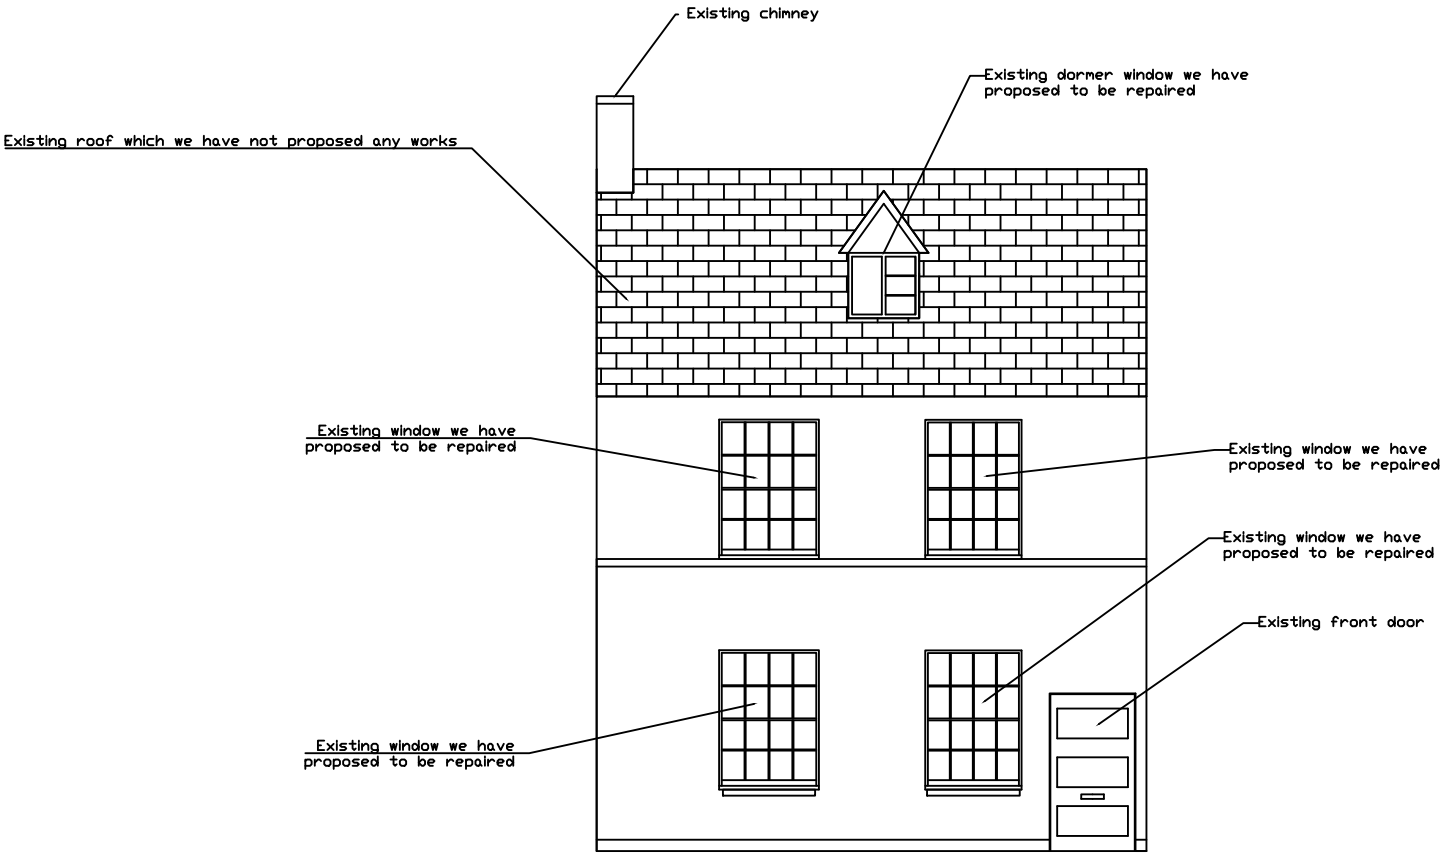

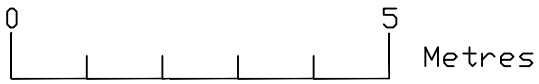

94 High Street
Cricklade
SN6 6DF

Title: Elevation Rear of property
Scale: 1:100 at A4

