

Scale 1:100

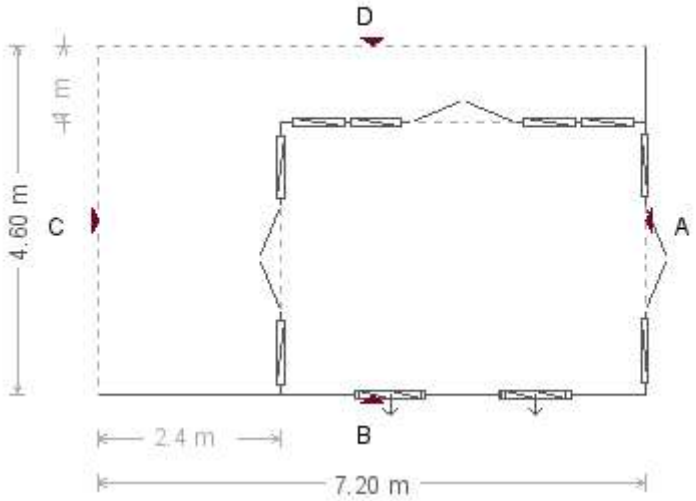

Customer Name	Mr Sangster	**Building**	4.6 x 7.2m Holt	CRANE GARDEN BUILDINGS	
Customer Address	1 The Square, Ramsbury, Marlborough, Wiltshire, SN8 2PE	**Drawing Date**	22nd May 2023		
		Drawing Title	Floor Plan	**Sheet**	1/6