
Location Plan

Site Address: **The Homestead, Swindon Road, Little Somerford, SN15 5BJ**

PlanningPortal

Date Produced: **06-Sep-2023**

Scale: **1:2500 @A4**

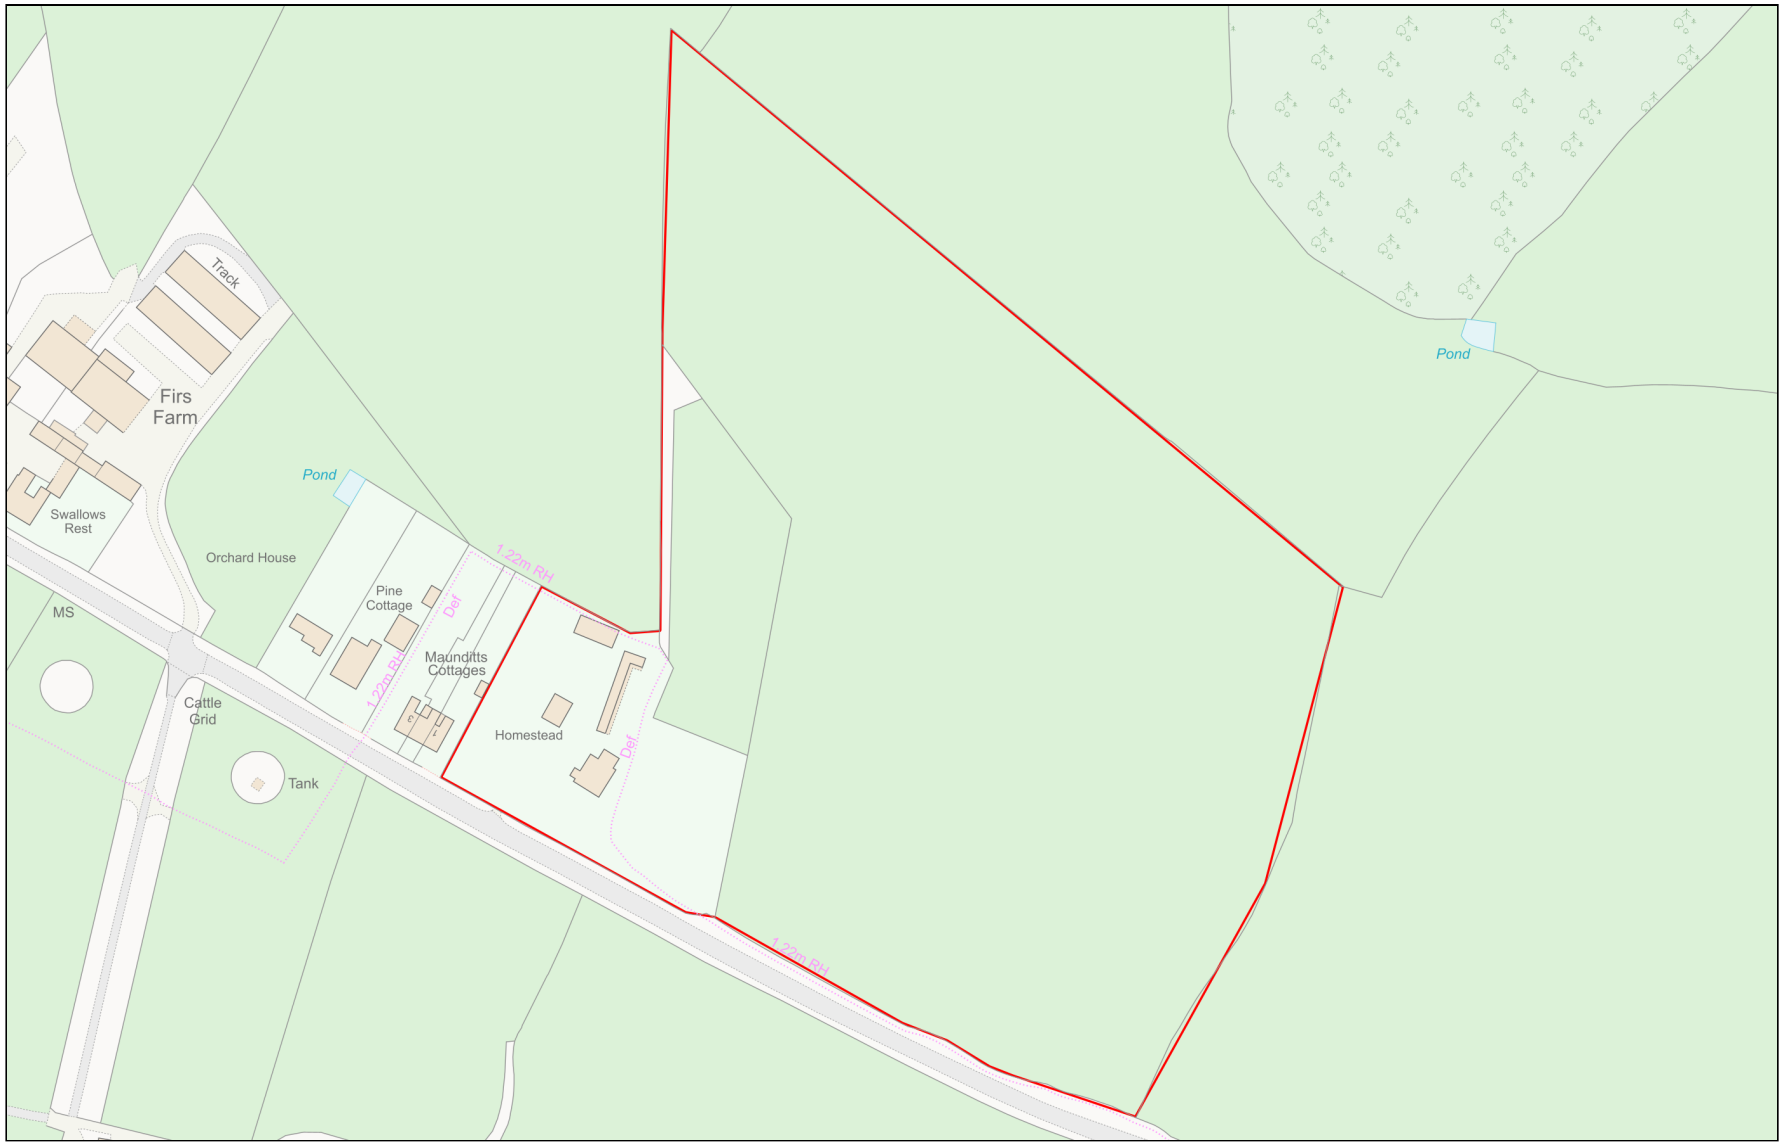

Planning Portal Reference: **PP-12433372v1**

Powered By TerraQuest

© Crown copyright and database rights 2023 OS 100042766