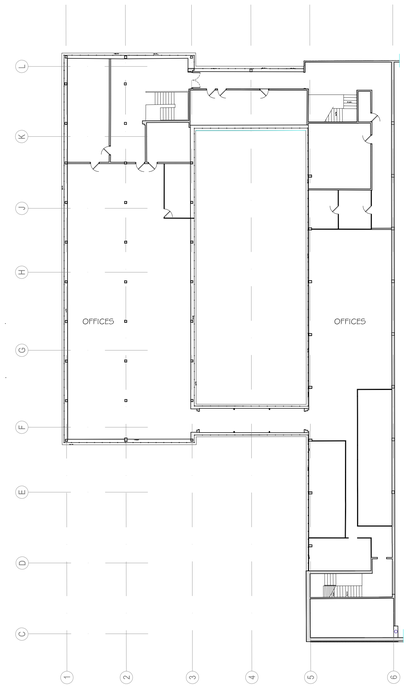

FIRST FLOOR



GROUND FLOOR

N

REV:	DATE:	DESCRIPTION:	DR.	CHK.
-	-	-	-	-

OTHER THAN FOR THE PURPOSES OF PLANNING, DO NOT SCALE THESE DRAWINGS. USE WRITTEN DIMENSIONS ONLY. ALL DIMENSIONS TO BE CHECKED ON SITE PRIOR TO COMMENCEMENT OF WORK.

THIS DRAWING IS THE COPYRIGHT OF SIMPSON HILDER ASSOCIATES LIMITED AND MAY NOT BE REPRODUCED, COPIED OR ALTERED IN ANY WAY WITHOUT WRITTEN AUTHORITY

SIMPSON HILDER
ASSOCIATES LIMITED

67a High Street Lyndhurst
Hampshire SO43 7BE

T: 023 80 283798
F: 023 80 283688
E: sha@simpsonhilder.co.uk

www.simpsonhilder.co.uk

EXISTING FLOOR PLANS

DRAWING STATUS: **PLANNING**

PROPOSED DEVELOPMT
HIFLEX HOUSE
TELFORD ROAD
SALISBURY
WILTSHIRE, SP2 7AH

DATE:	DRAWN BY:
MARCH 2023	PW
SCALE @ A0: 1:200	CHECKED: / DATE CHECKED:
JOB NO: 9035	DRAWING NO: 202 / REVISION:

SCALE 1:5 0 50 100 150 200 mm
SCALE 1:10 0 100 200 300 400 mm
SCALE 1:20 0 200 400 600 800 mm
SCALE 1:50 0 0.5 1 1.5 2 m
SCALE 1:100 0 1 2 3 4 m
SCALE 1:200 0 2 4 6 8 m
SCALE 1:500 0 5 10 15 20 m
SCALE 1:1250 0 10 20 30 40 50 m