
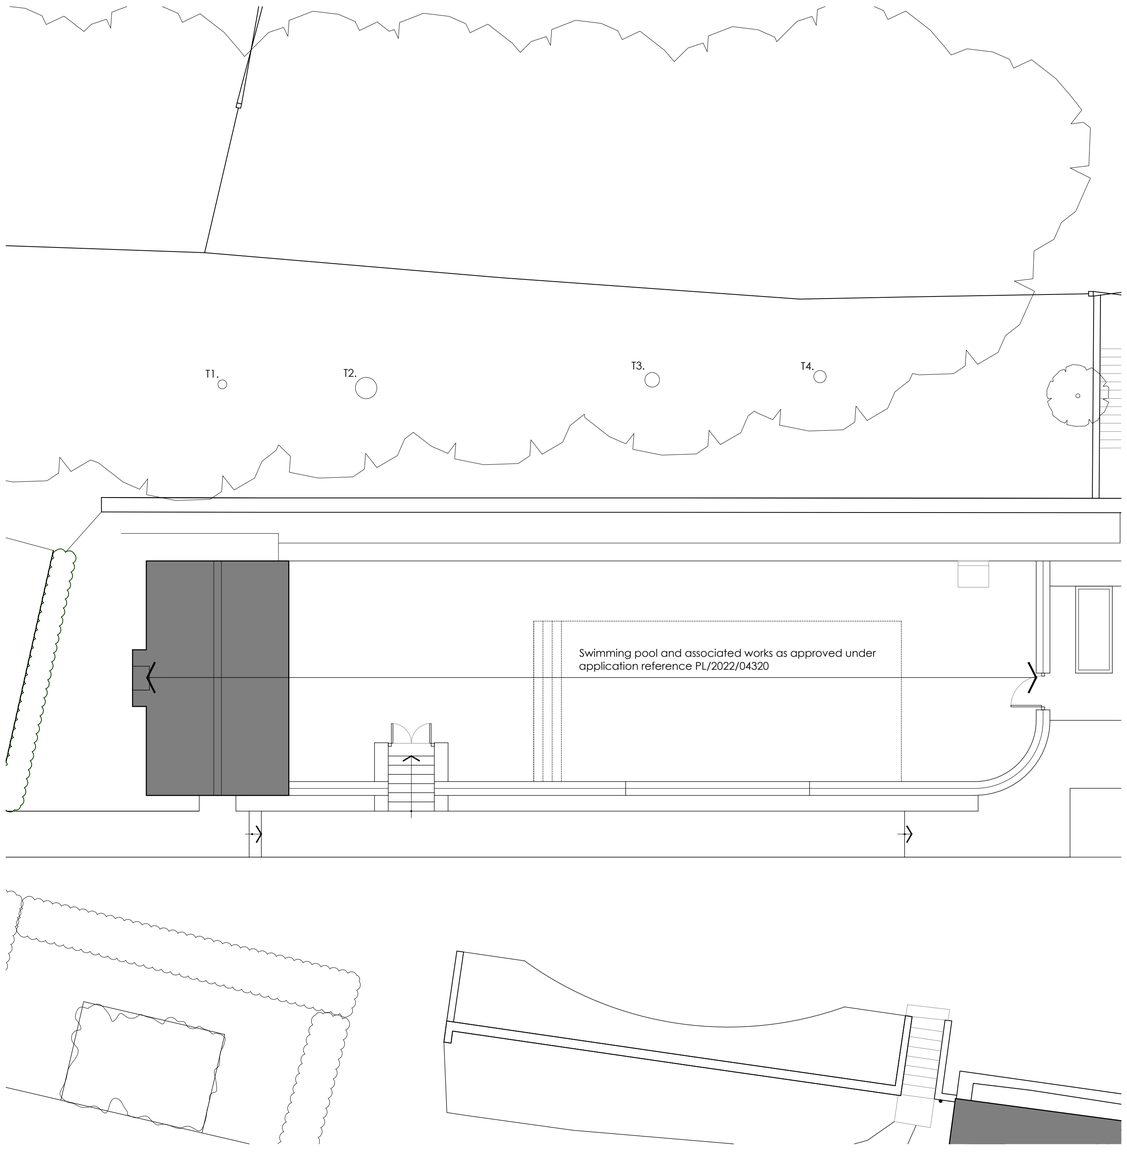


Existing Plan.

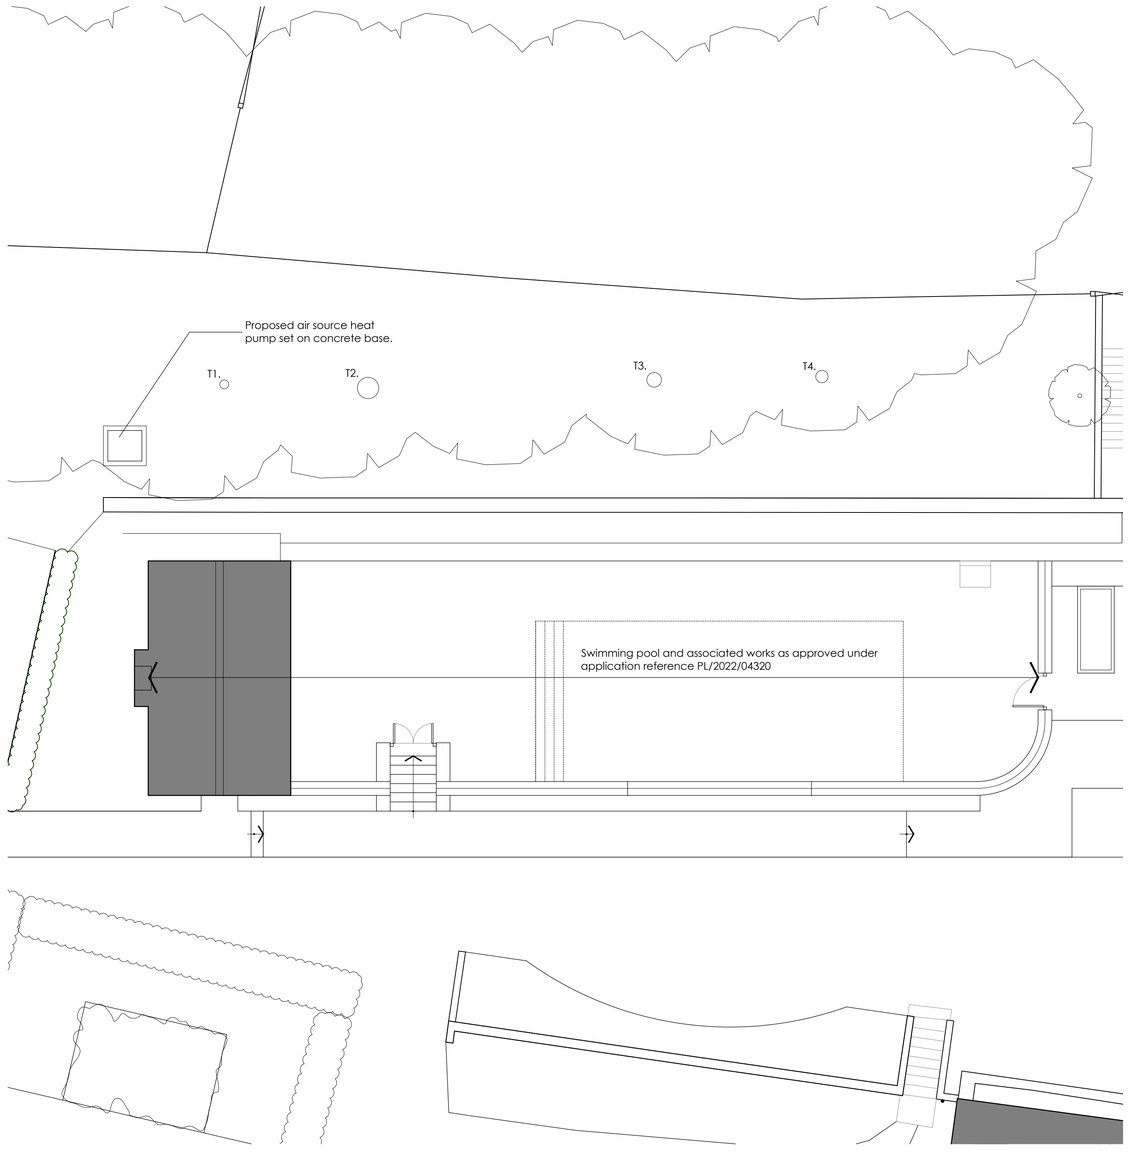

Proposed Plan.

mba
architecture + design
martin blake associates ltd
office 184 3 edgar buildings george street bath ba1 2fj
tel 07861 734 218 e-mail mba@mba-architecture.co.uk

FILENAME:

drawn by	checked by
date: August 2023	
scale: 1:100 @ A1	drawing no.: 551-ASHP-03
	revision:

© MARTIN BLAKE ASSOCIATES LIMITED
FIGURED DIMENSIONS ONLY TO BE WORKED TO.
ALL DIMENSIONS TO BE CHECKED ON SITE BEFORE WORK COMMENCES. ANY DISCREPANCIES TO BE REPORTED TO MARTIN BLAKE ASSOCIATES LTD IMMEDIATELY

0m 5m 10m

project title: The Court House
Aldbourne

drawing title: Proposed Air Source Heat Pump
Serving Swimming Pool
Existing and Proposed Plans