

176000m

175900m

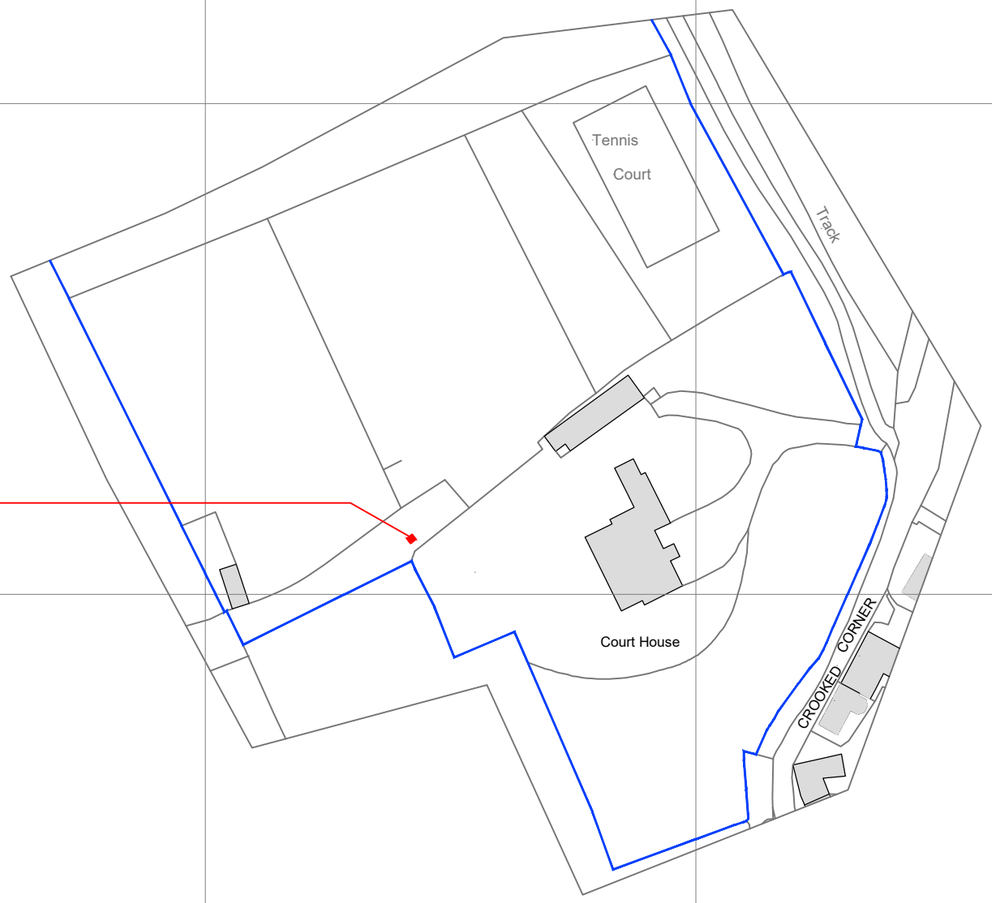

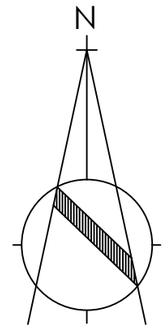

176000m

175900m

mba
architecture ▪ design
Martin Blake Associates
Office 184, 3 Edgar Buildings, George Street, Bath, BA1 2FJ
Tel. 07861 734 218 - Email: mba@mba-architecture.co.uk

Project	The Court House, Crooked Corner Aldbourne, Wiltshire, SN8 2EJ	
Drawing Title	Location Plan	
Drawn by	Date August 2023	
Scale 1:1250 @ A3	Drawing number 551/ASHP/00	Revision

© MARTIN BLAKE ASSOCIATES LIMITED
ALL DIMENSIONS TO BE CHECKED ON SITE BEFORE WORK COMMENCES.
ANY DISCREPANCIES TO BE REPORTED TO THE ARCHITECT IMMEDIATELY