

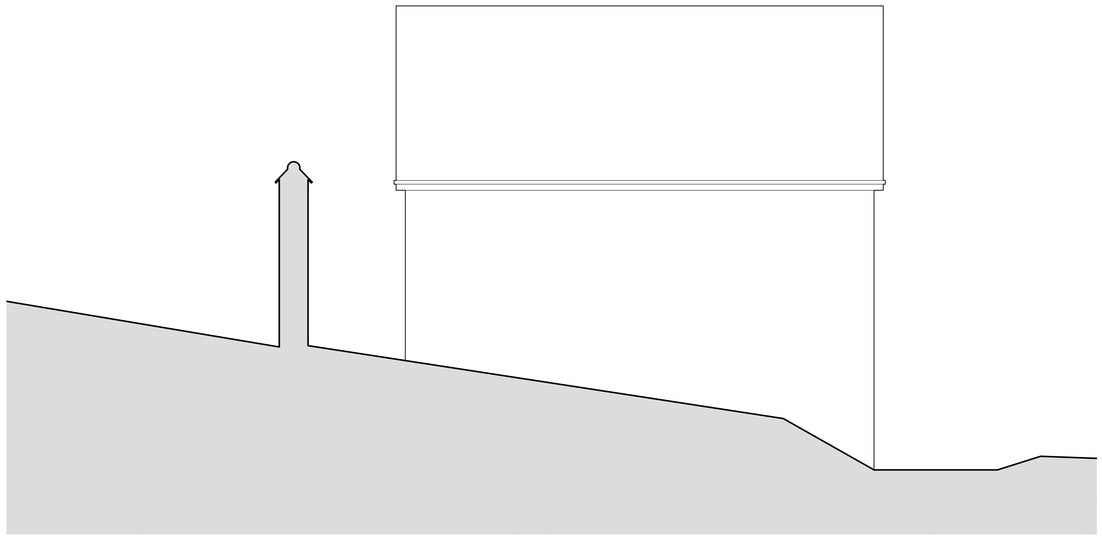



West elevation/ cross section.

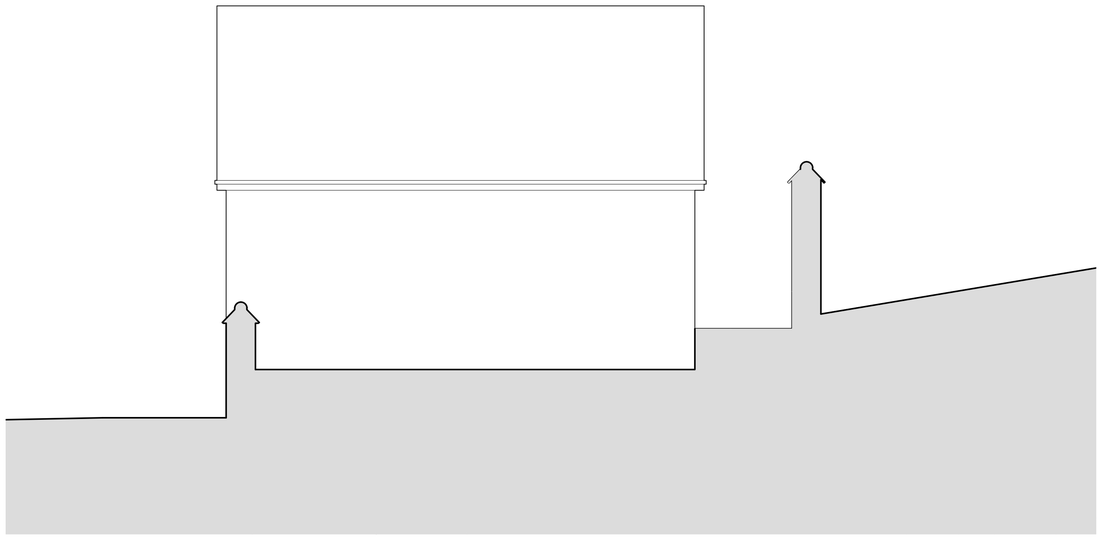

East elevation/ cross section.

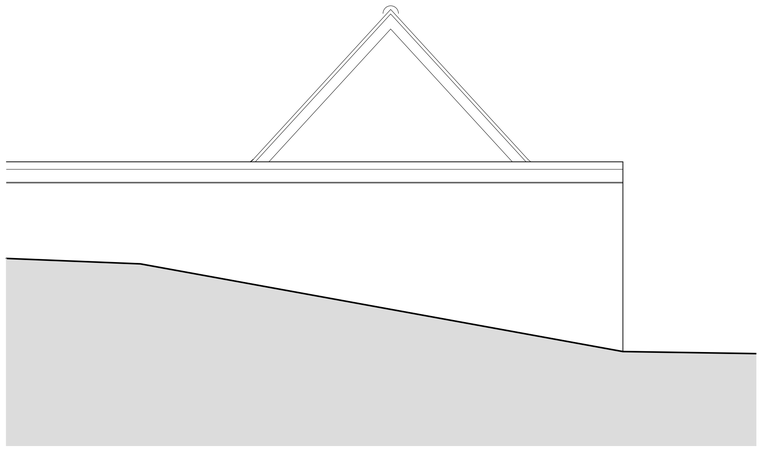

North elevation/ cross section.

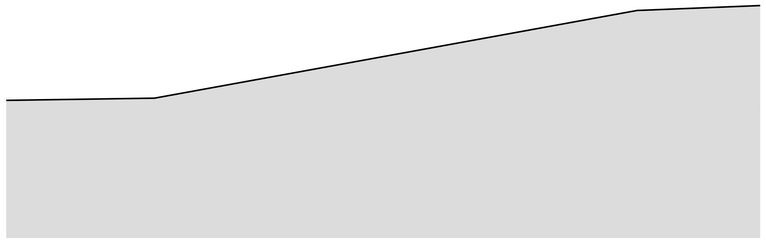

South elevation/ cross section.

mba
architecture ▪ design
martin blake associates ltd
office 184 3 edgar buildings george street bath ba1 2fj
tel 07861 734 218 e-mail mba@mba-architecture.co.uk

FILENAME:

drawn by	checked by	
	date: August 2023	
scale: 1:50 @ A1	drawing no.: 551-ASHP-01	revision

© MARTIN BLAKE ASSOCIATES LIMITED
FIGURED DIMENSIONS ONLY TO BE WORKED TO.
ALL DIMENSIONS TO BE CHECKED ON SITE BEFORE WORK COMMENCES. ANY DISCREPANCIES TO BE REPORTED TO MARTIN BLAKE ASSOCIATES LTD IMMEDIATELY

0m 1 2 3 4 5m

project title
The Court House
Aldbourne

drawing title
Proposed Air Source Heat Pump
Serving Swimming Pool
Existing Elevations