

PROPOSED
SIDE ELEVATION-1

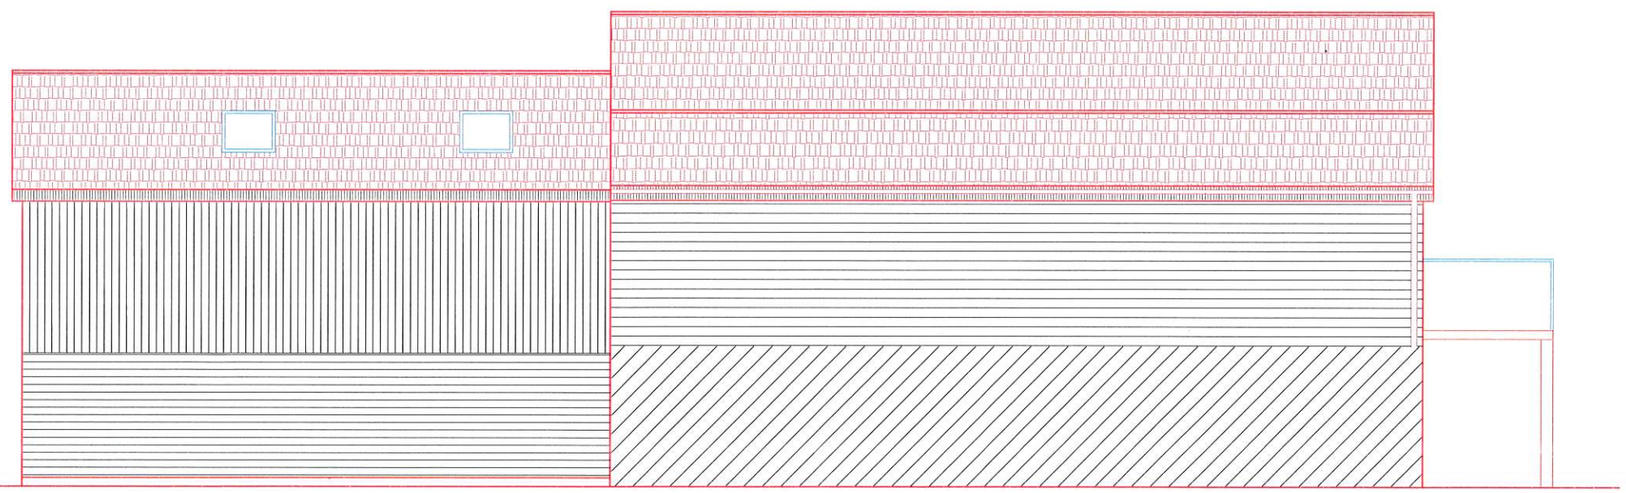

PROPOSED
SIDE ELEVATION-2

A 28.08.23 DA ISSUE AMENDMENT GK BY	0 1 2 3 4 5 Metres SCALE 1:100@A3	Project : Proposed Single Story Rear Extension Alterations Date : 28/08/23	Sheet Title : Proposed Elevation Sheet no : 08	Address : Coombe Down Farm Blandford Road SALISBURY SP5 4LJ Applicant :