Proposed Trees -

Number	Species	Height	Girth	Specification
6	Alnus glutinosa			
4	Betula pubescens			
3	Betula pendula	40-60cm		1+1 Transplant - seed raised; 3 breaks; B
3	Salix caprea	300-350cm	10-12cm	2x; Selected Standard; clear stem 175-200cm; 4 breaks; RB
3	Salix pentandra			

Proposed Mixed Native Hedging -

Number	Species	Height	Specification	Density	Mix %
20	Acer campestre	60-80cm	1+1 Transplant - seed raised; Branched; 3 breaks; B	3/m	10%
20	Carpinus betulus			3/m	10%
20	Cornus sanguinea			3/m	10%
20	Ilex aquifolium			3/m	10%
100	Prunus spinosa	80-100cm	1+2 Transplant - seed raised; Branched; 3 breaks; B	3/m	50%
20	Viburnum opulus			3/m	10%

Proposed amenity grassland - Emorsgate General Purpose Meadow Grass Mixture EG1

Grasses 100%
10% Agrostis capillaris
35% Cynosurus cristatus
30% Festuca rubra
5% Phleum bertolonii
20% Poa pratensis

Proposed wildflower grassland - Emorsgate Special General Purpose Wild Flowers Mixture EM3F

Wildflowers 100%
6% Achillea millefolium
1% Agrimonia eupatoria
4% Anthyllis vulneraria
0.5% Betonica officinalis
7.5% Centaurea nigra
2% Centaurea scabiosa
2% Daucus carota
2% Echium vulgare
1% Filipendula ulmaria
4% Galium album
6% Galium verum
1% Knautia arvensis
1% Lathyrus pratensis
5% Leucanthemum vulgare
0.5% Lotus corniculatus
12% Malva moschata
1% Origanum vulgare
12% Plantago lanceolata
5% Plantago media
10% Poterium sanguisorba ssp sanguisorba
1% Primula veris
5% Ranunculus acris
7% Silene dioica
2.5% Silene flos-cuculi
1% Silene vulgaris

Proposed seasonally wet grassland - Emorsgate Meadow Grass Mixture for Wet Soils EG8 & Wild Flowers for Wetlands EM8F


EG8 - Grasses 100%
2% Agrostis capillaris
6% Briza media
50% Cynosurus cristatus
2% Deschampsia cespitosa
20% Festuca rubra
2% Hordeum secalinum
16% Poa trivalis
2% Schedonorus arundinaceus

EM8F - Wildflowers 100%
10% Achillea millefolium
0.5% Angelica sylvestris
0.5% Betonica officinalis
20% Centaurea nigra
5% Filipendula ularia
12% Galium verum
2% Lathyrus pratensis
3% Leontodon hispidus
3% Leucanthemum vulgare
4% Lotus pendunculatus
20% Plantago lanceolata
0.2% Primula veris
7% Ranunculus acris
0.5% Rumex acetosa
5% Sanguisorba officinalis
0.5% Silam silaus
5% Silene flos-cuculi
0.5% Succisa pratensis
0.5% Vicia cracca

Proposed pond margin - Emorsgate Pond Edge Mixture EP1

Wild Flowers 20%
2% Carex divulsa ssp divulsa
0.4% Carex pendula
2% Centurea nigra
2% Cruciata laevipes
0.4% Dipsacus fullonum
2% Filipendula ulmaria
0.5% Galium album
1% Geranium pyreniacum
0.3% Geum rivale
2.6% Iris pseudacorus
0.4% Lycopus europaeus
0.2% Oenanthe pimpinelloides
0.1% Prunella vulgaris
0.5% Rhinanthus minor
2.6% Silene dioica
3% Silene flos-cuculi

Grasses 80%
2% Agrostis capillaris
2% Anthoxanthum odoratum
4% Briza media
48% Cynosurus cristatus
2.%Deschampsia cespitosa
22.% Festuca rubra

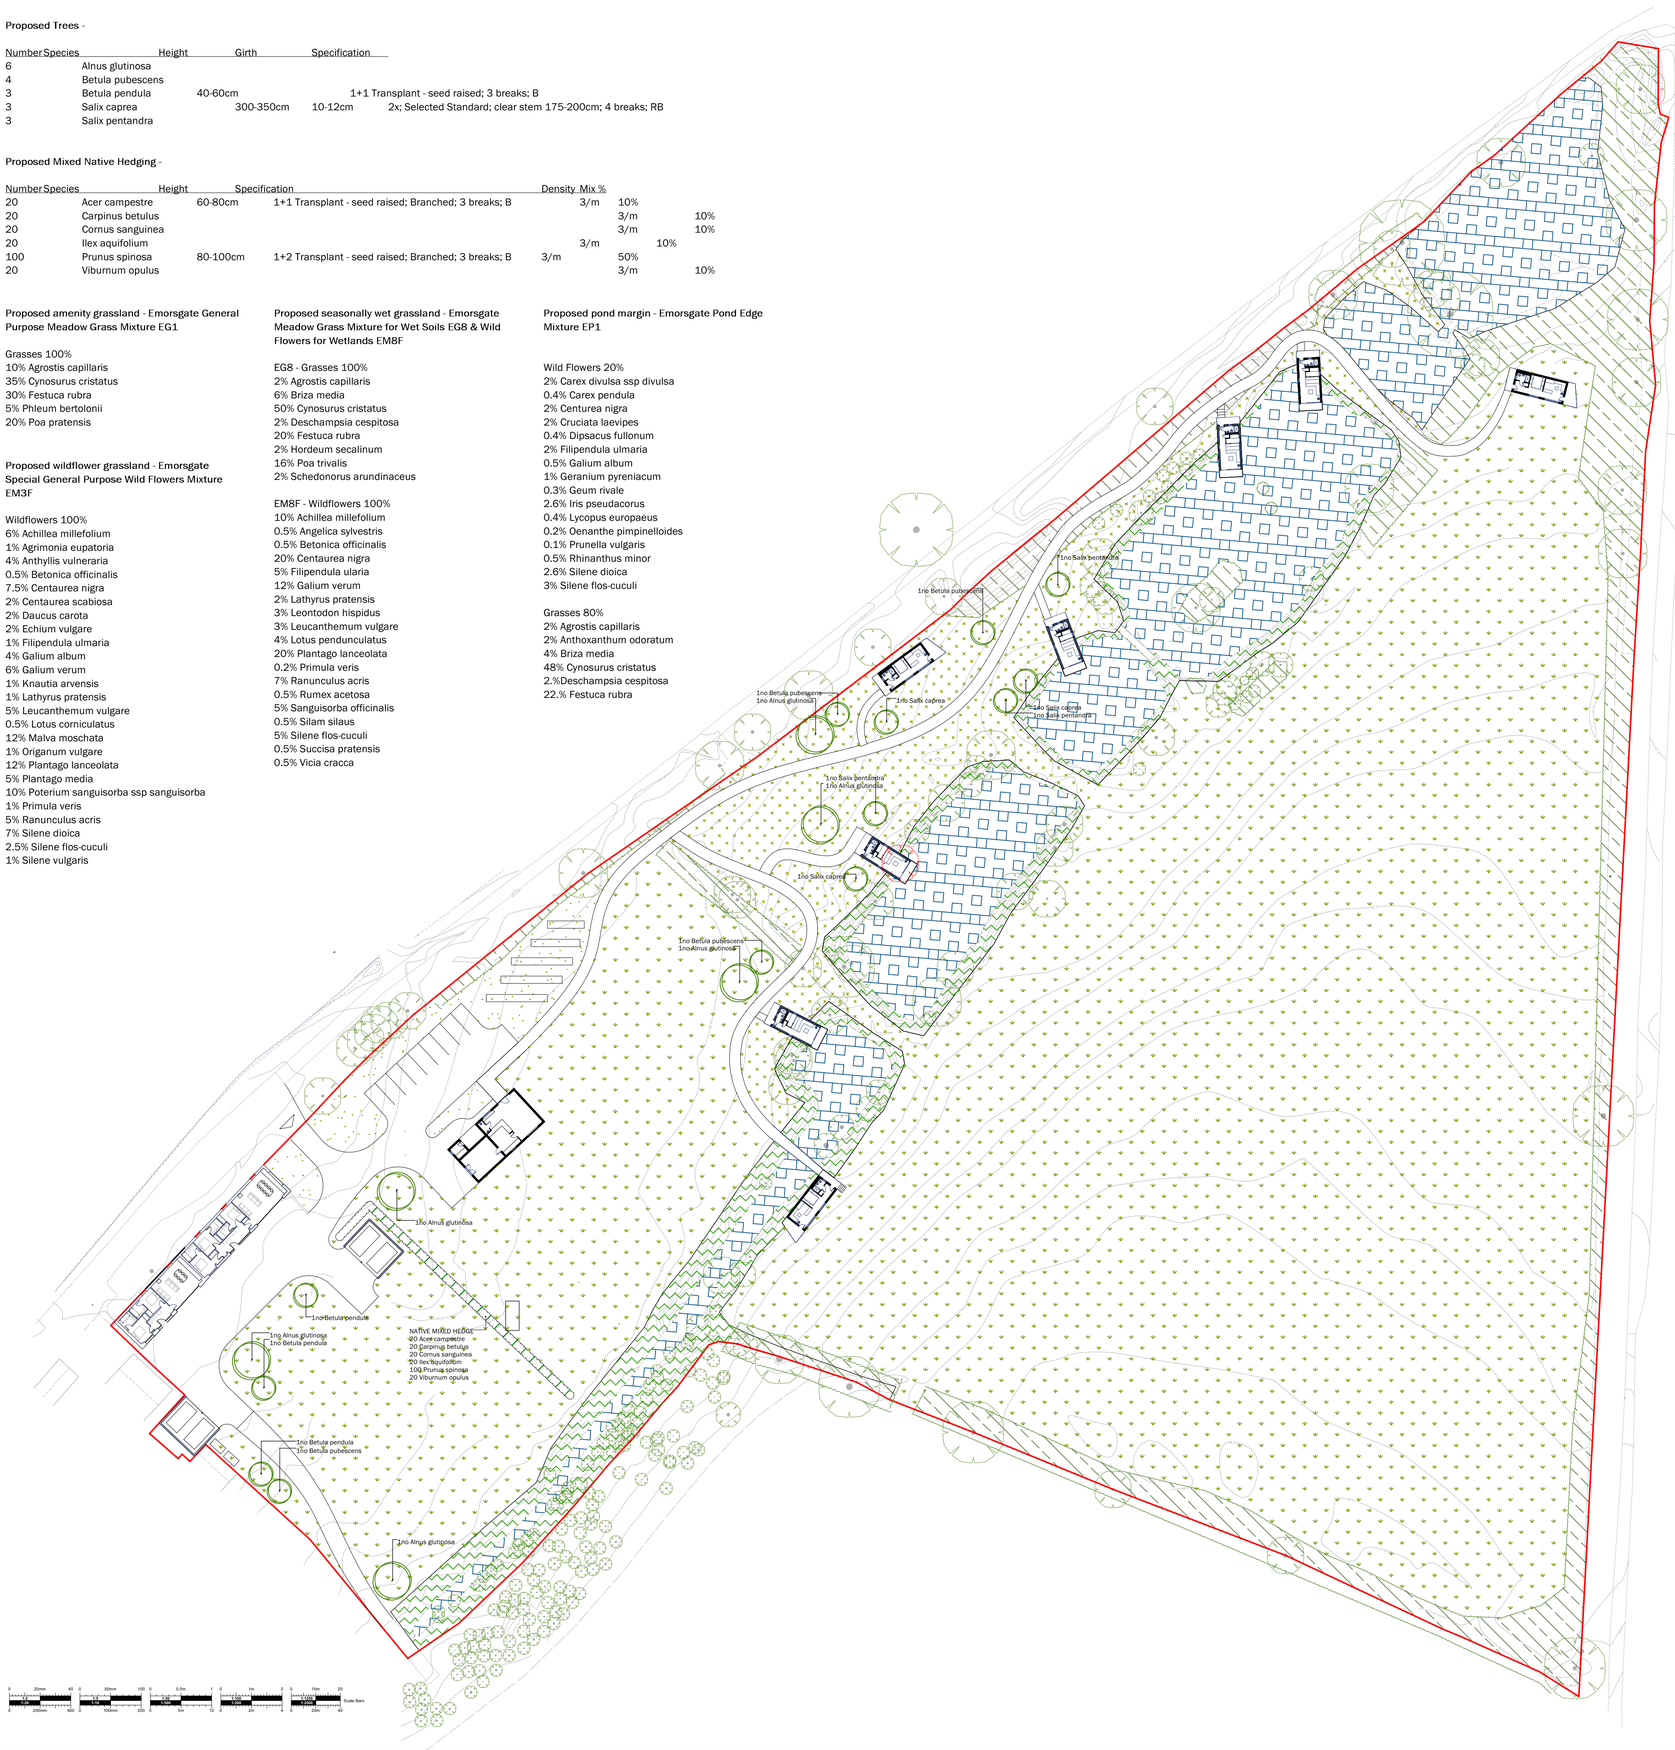

N

Legend

- Site Boundary
- Existing ponds

Soft Landscape

- Existing trees
- Existing trees to be removed
- Existing hedgerows - including scrub and bramble around ponds
- Proposed trees
- Proposed 1.2m tall hedgerows
- Proposed amenity grassland Emorsgate seed mix EG1 or similar approved
- Proposed wildflower grassland Emorsgate seed mix EM3F or similar approved
- Proposed seasonally wet grassland Emorsgate seed mix EG8 and EM8F or similar approved
- Proposed pond margin planting Emorsgate seed mix EP1 or similar approved

GENERAL NOTES
This drawing is to be used for planting information only, and is subject to alteration through changes to the site layout or until approved by the area designer.

Any species substitution by the contractor must be verified with the Landscape Architect through the Job Architect.

This layout must be checked in accordance with NHBC Standards 2013 (Chapter 4.2 - Building Near Trees & Chapter 9.2 Drives, Paths and Landscaping) by the Regional Engineer prior to implementation.

Excavations: Contractors must ensure that they have full information relating to service and drainage positions before undertaking any excavations.

Root barriers to be used in association with tree planting adjacent to kerbs / services / footpaths etc. (GreenBlue Urban ReRoot products or similar application, in accordance with manufacturer's instructions).

For Hard Landscape drawing refer to GTD drawing 0042 L-0002

For Landscape Specification and Planting Details refer to GTD drawing 0042 L-0004

No.	Date	DR/CH	Revision Notes

0042-GTD-XX-ZZ-DR-L-0003

Rev

Sheet Title
Soft Landscape & Planting Schedules

PLANNING

Copyright. Check all dimensions on site.
This drawing is only to be used on the site for which designed.

Project Title
Land Adjacent Newpool Farm
Project Client
Upsalls Property Management

Sheet Scale
1:500 @A1
Date
June 2023
Drawn By
GTD
Reviewed By
-

GTD