
OLD FONTHILL YARD, FONTHILL GIFFORD

Site Plan and Location Map:


Site Plan:

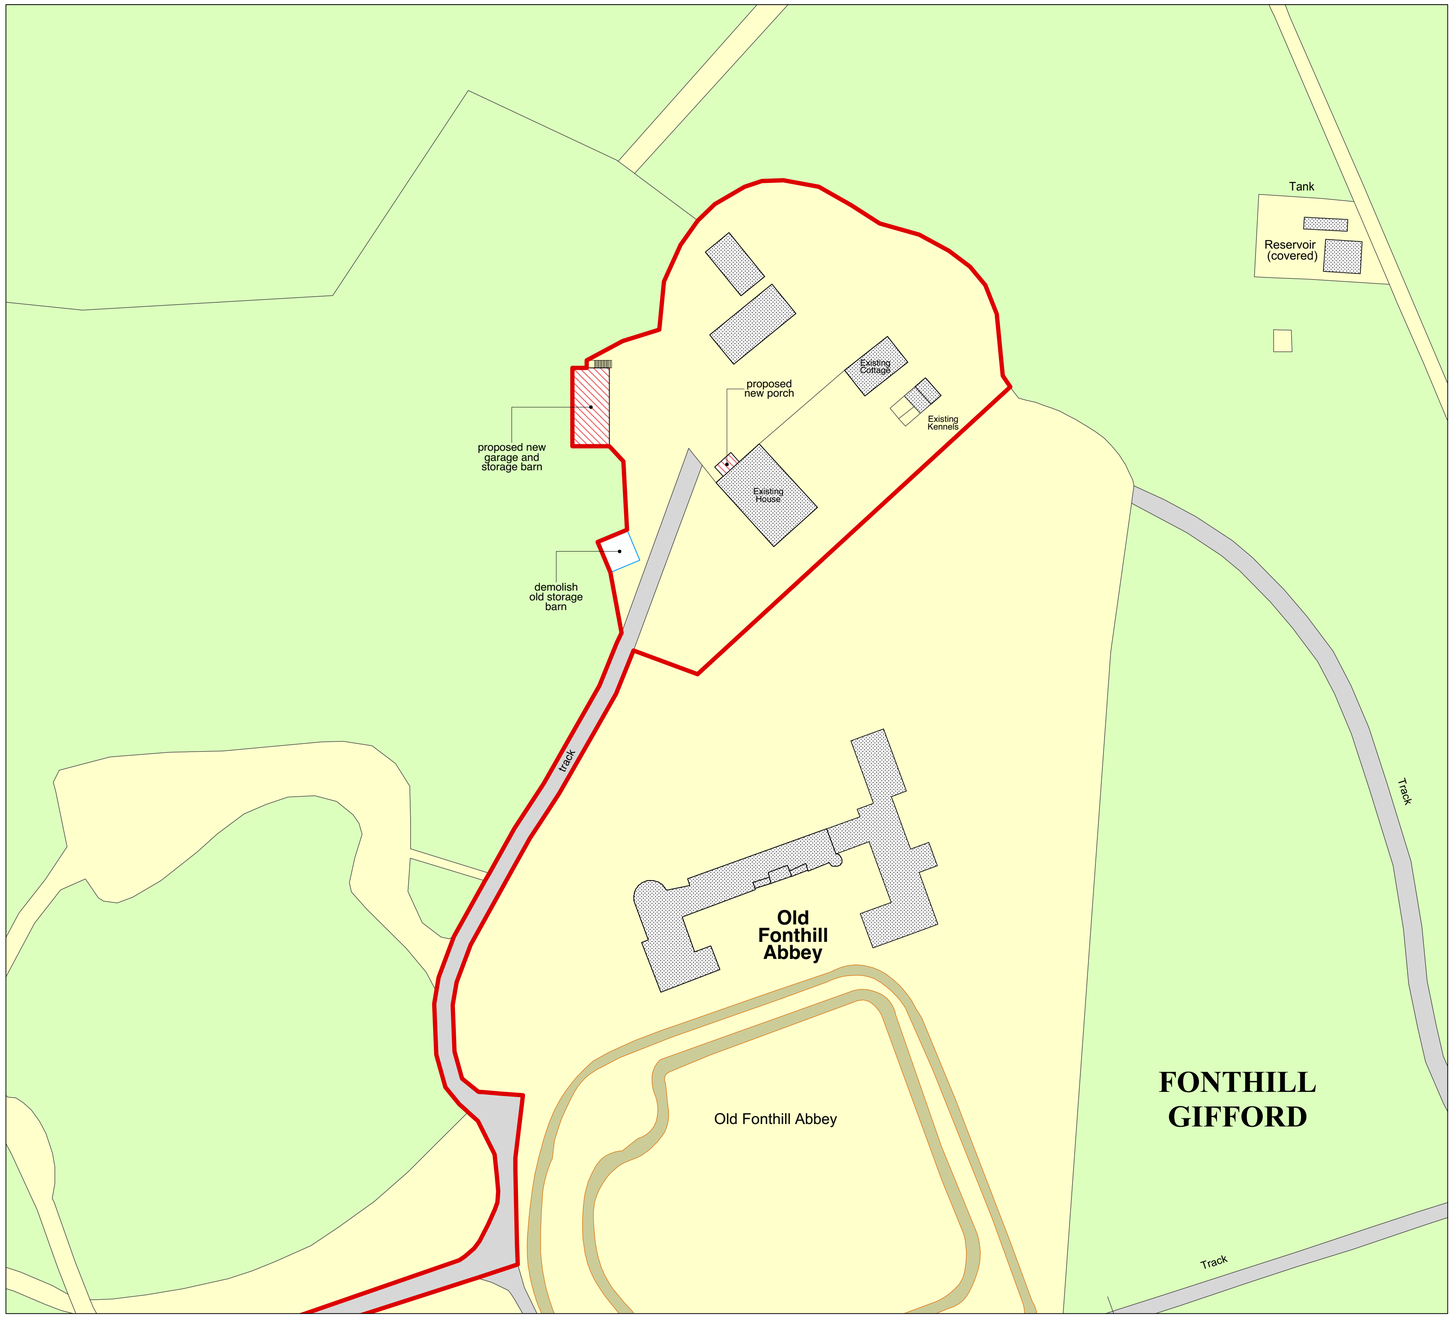

0 25 50 75 M

Scale 1:500 @ A1

Location Map:

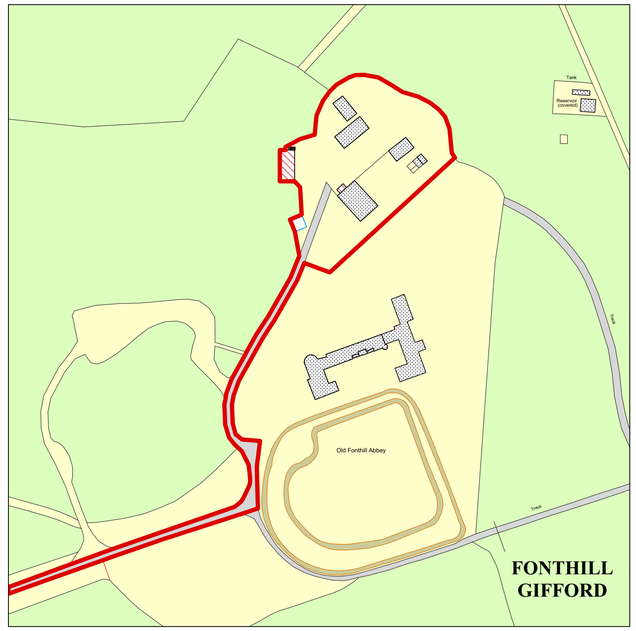

0 50 100 150 M

Scale 1:1250 @ A1

KEY:

= existing building fabric

= proposed building fabric

= proposed demolitions

THESE DRAWINGS ARE FOR PLANNING PURPOSES ONLY
ALL MEASUREMENTS MUST BE CHECKED ON SITE.
THESE DRAWINGS ARE NOT FOR CONSTRUCTION

TFH REEVE

ARCHITECTURAL DESIGN · CONSULTANCY
SURVEYS · RESTORATION
CONSERVATION EXPERTISE

Tel: 01747 828677

DONHEAD MILL
DONHEAD ST ANDREW
SHAFTESBURY
DORSET SP7 9EP

FAX: 01747 829205
e-mail: mail@dalbyreeve.co.uk

CLIENT: Mr & Mrs S Morant

JOB: Old Fonthill Abbey, Fonthill Gifford, Tisbury, Wiltshire, SP3 6QR

DWG: Site Plan and Location Map

SCALE: as shown
DATE: 05/2023
DRAWN:
CHECKED: TFR

DWG Nº: 1483/01