
Existing Plans & Elevations:

OLD FONTHILL YARD, FONTHILL GIFFORD




Ground Floor Plan (Scale 1:100 @ A1):

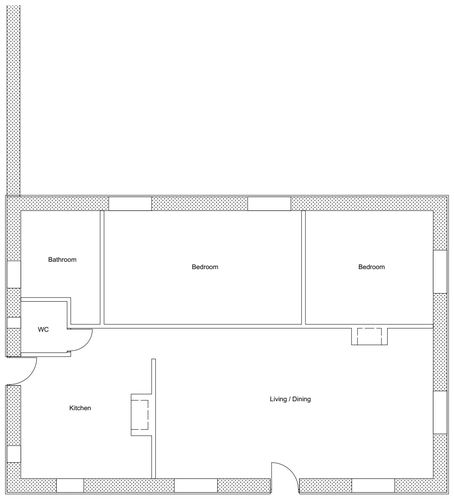

North West Facing Elevation (Scale 1:50 @ A1):




South West Facing Elevation (Scale 1:50 @ A1):

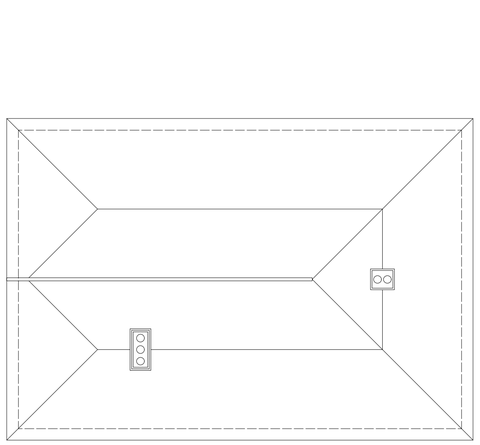

Roof Plan (Scale 1:100 @ A1):



Soth East Facing Elevation (Scale 1:50 @ A1):

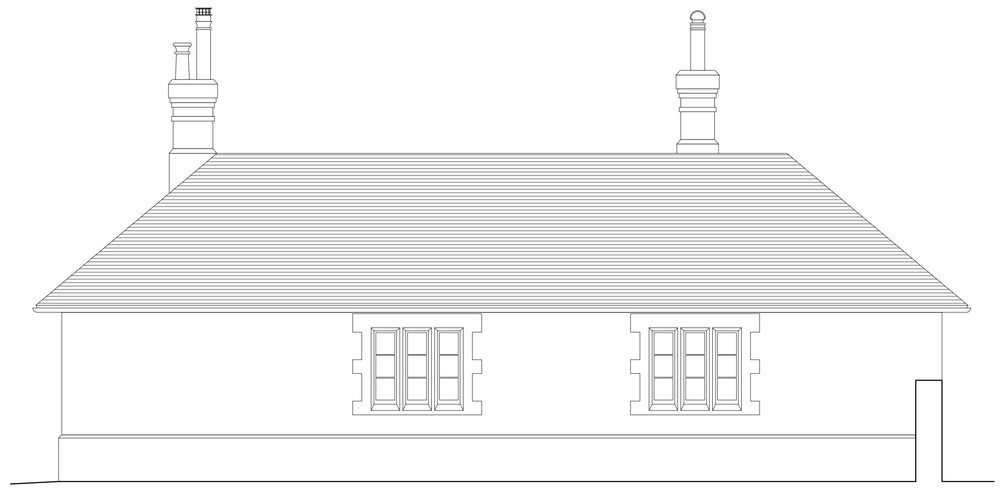

North East Facing Elevation (Scale 1:50 @ A1):



Scale 1:100 @ A1



Scale 1:50 @ A1

THESE DRAWINGS ARE FOR PLANNING PURPOSES ONLY
ALL MEASUREMENTS MUST BE CHECKED ON SITE.
THESE DRAWINGS ARE NOT FOR CONSTRUCTION

TFH REEVE

ARCHITECTURAL DESIGN · CONSULTANCY
SURVEYS · RESTORATION
CONSERVATION EXPERTISE

Tel: 01747 828677

DONHEAD MILL
DONHEAD ST ANDREW
SHAFTESBURY
DORSET SP7 9EP

FAX: 01747 829205
e-mail: mail@dalbyreeve.co.uk

CLIENT:	Mr & Mrs S Morant	SCALE:	as shown
JOB:	Old Fonthill Abbey, Fonthill Gifford, Tisbury, Wiltshire, SP3 6QR	DATE:	05/2023
		DRAWN:	
		CHECKED:	TFR
DWG:	Existing Plans & Elevations	DWG Nº:	1483/02