THIS DRAWING IS COPYRIGHT
Contractor must take site sizes

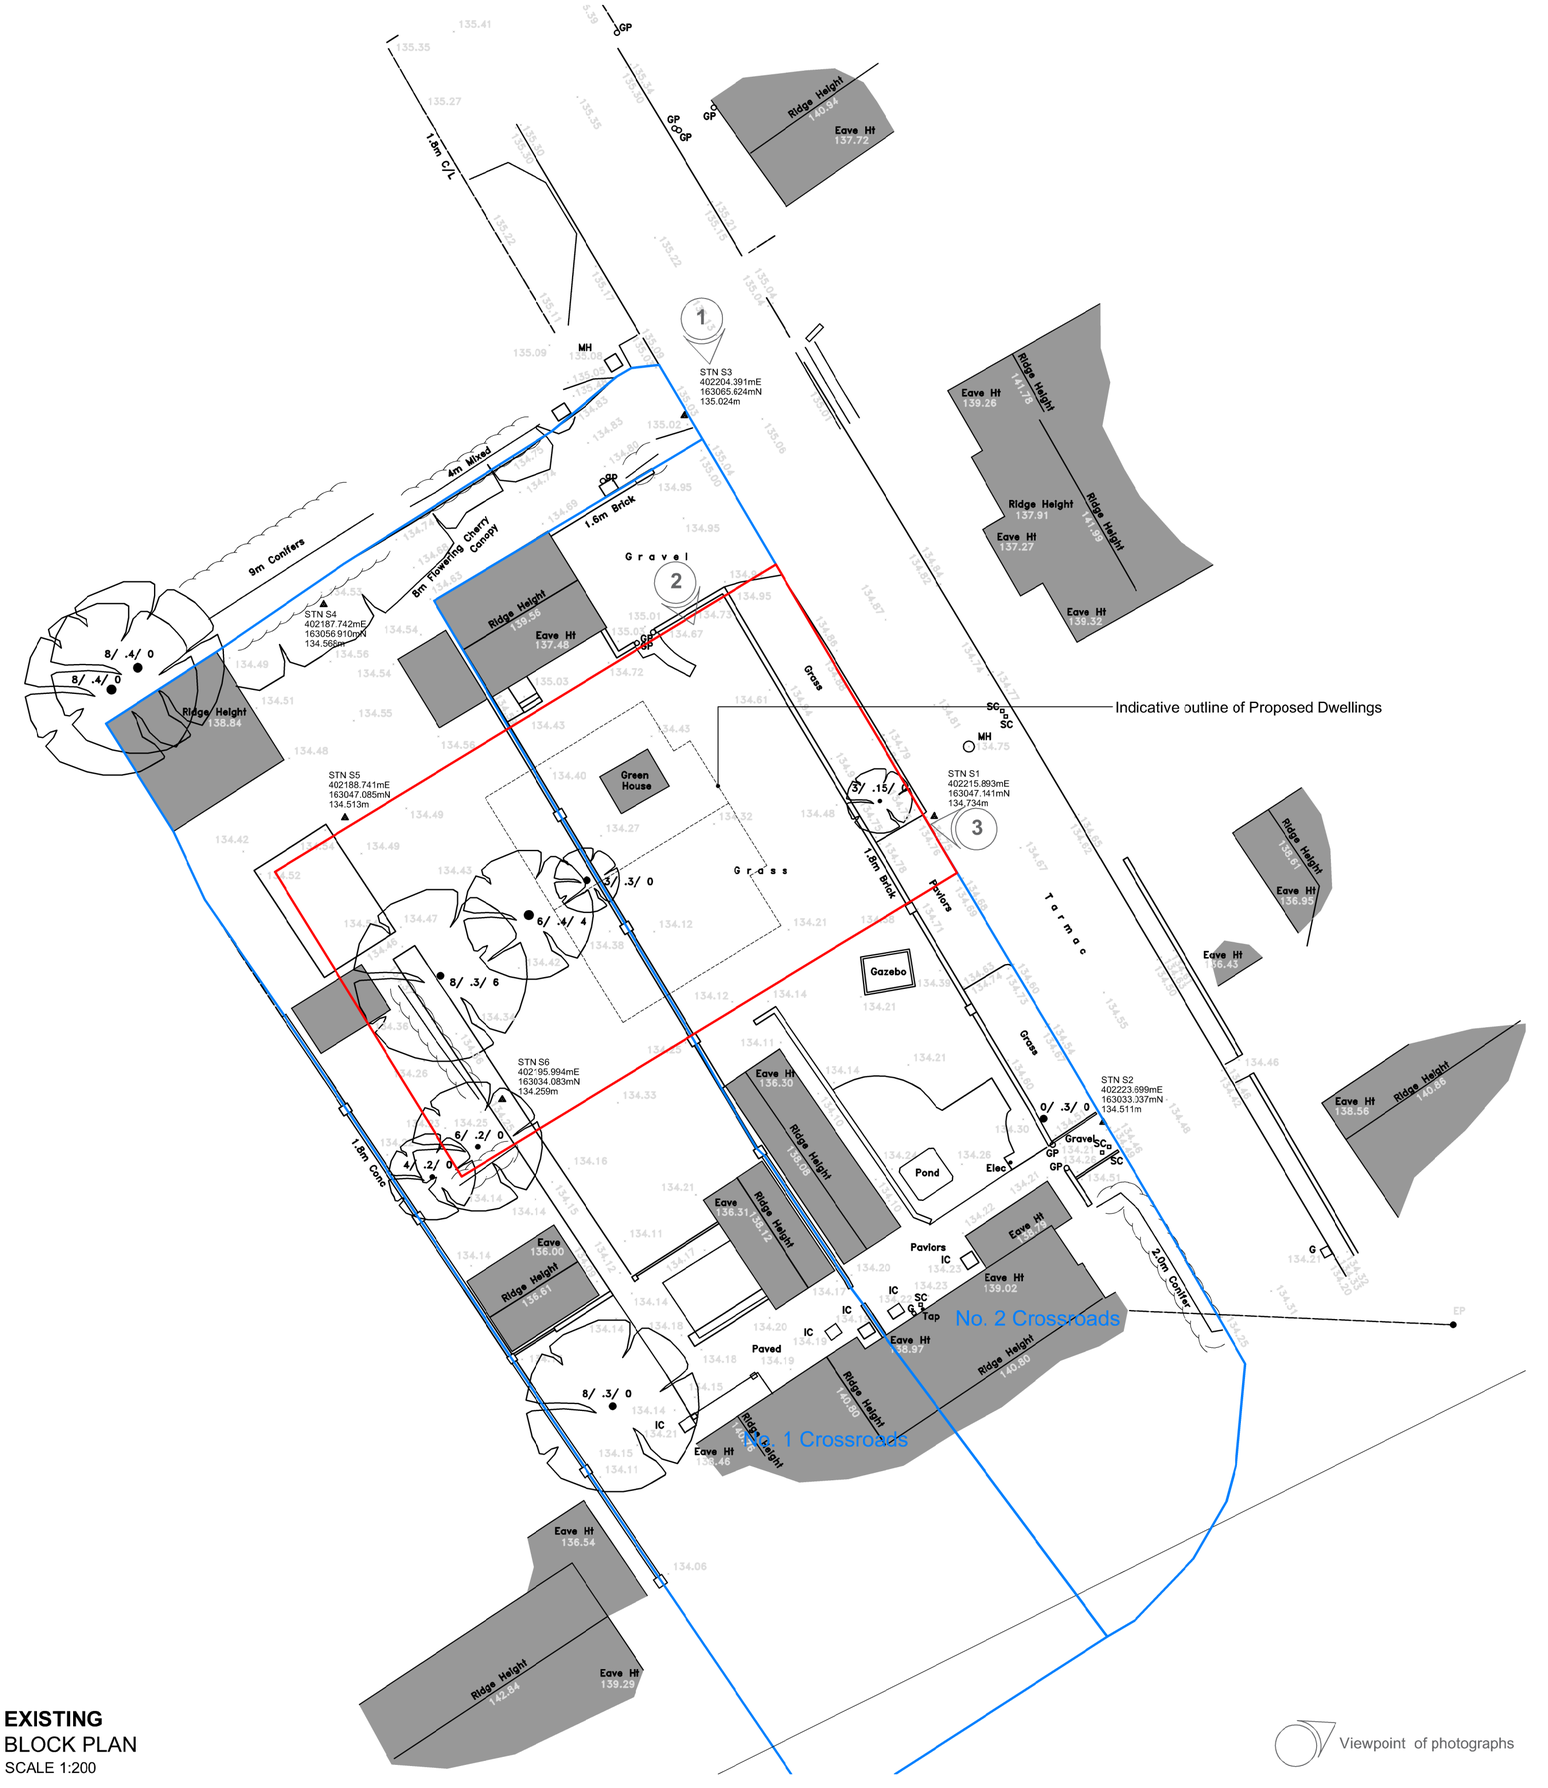

EXISTING
BLOCK PLAN
SCALE 1:200

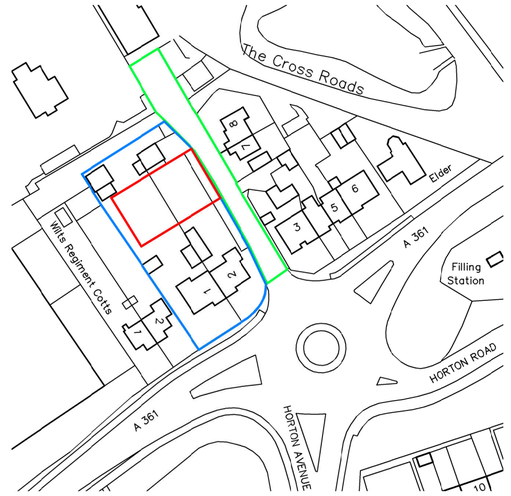

LOCATION PLAN
SCALE 1:1250

KEY

- Site
- Applicant's Ownership
- Applicant's Right of Access



PHOTOGRAPH 1



PHOTOGRAPH 2



PHOTOGRAPH 3

NOTE:
THE TOPOGRAPHICAL SURVEY INFORMATION ON THE SITE PLAN HAS BEEN TAKEN FROM MESSRS D&H SURVEYS LTD DRAWING No: DOL-Devizes-Crossroads

N

0 2m 4m 6m 8m 10m 12m
Scale bar (1:200)

0 25m 50m 75m
Scale bar (1:1250)

Rev.	Date		Init
C	06/07/20	Alteration to boundary line and position of proposed dwellings	ALK
B	29/06/20	Addition of photographs	ALK
A	06/02/20	Addition of Topographical Site Plan	ALK

CLIENT
MR R. HARFORD

PROJECT
1 & 2 CROSS ROADS COTTAGES, LONDON ROAD, DEVIZES

DRAWING
LOCATION PLAN, BLOCK PLAN AND PHOTOGRAPHS

DRAWN:	Date:	Scale:
ALK	15/01/2020	as stated @ A2

Drawing number: **3624-01** Rev. **C**

DOLMAN
ARCHITECTURAL DESIGNERS BUILDING SURVEYORS
COST CONSULTANTS CDM PRINCIPAL DESIGNERS
Sussex House
Bath Road
Devizes
Wiltshire SN10 2AF
Tel: 01380 729456
Web: www.dolmansurveyors.co.uk
Email: info@dolmansurveyors.co.uk