THIS DRAWING IS COPYRIGHT
Contractor must take site sizes



PROPOSED
EAST (FRONT) INDICATIVE STREET SCENE ELEVATION
SCALE 1:100

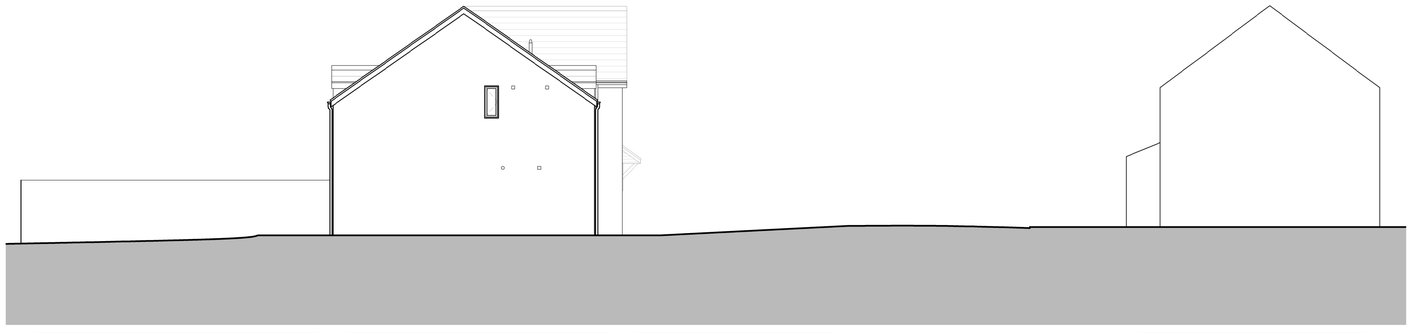

PROPOSED
SOUTH (SIDE) INDICATIVE STREET SCENE ELEVATION
SCALE 1:50



PROPOSED
BLOCK PLAN
SCALE 1:200

NOTE:
THE TOPOGRAPHICAL SURVEY INFORMATION ON THE SITE PLAN HAS BEEN TAKEN FROM MESSRS D&H SURVEYS LTD
DRAWING No: DOL-Devizes-Crossroads



PROPOSED
SITE PLAN - Indicating Landscaping details
SCALE 1:200

Ground and First Floor Internal Floor Area: 94m²

N

0 1m 2m 3m 4m 5m 6m
Scale bar (1:100)

0 2m 4m 6m 8m 10m 12m
Scale bar (1:200)

Rev.	Date		Init
D	06/07/20	Alteration to boundary line and position of proposed dwellings	ALK
C	26/06/20	Alter paper size to A2 Removal of plans to Drawing 3624-03 Addition of Streetscenes and landscaping details	ALK
B	11/06/20	Redesign to semi-detached dwellings	ALK
A	24/02/20	Removal of options	ALK

CLIENT
MR R. HARFORD

PROJECT
1 & 2 CROSS ROADS COTTAGES, LONDON ROAD, DEVIZES

DRAWING
PROPOSED BLOCK/SITE PLANS AND STREET SCENE ELEVATIONS

DRAWN:	Date:	Scale:
ALK	06/02/2020	as stated @ A1

Drawing number: **3624-02** Rev. **D**

DOLMAN
ARCHITECTURAL DESIGNERS BUILDING SURVEYORS
COST CONSULTANTS CDM PRINCIPAL DESIGNERS
Sussex House
Bath Road
Devizes
Wiltshire SN10 2AF
Tel: 01380 729456
Web: www.dolmansurveyors.co.uk
Email: info@dolmansurveyors.co.uk