THIS DRAWING IS COPYRIGHT
Contractor must take site sizes




**PROPOSED**
FIRST FLOOR PLAN
SCALE 1:50




**PROPOSED**
EAST (FRONT) ELEVATION
SCALE 1:50

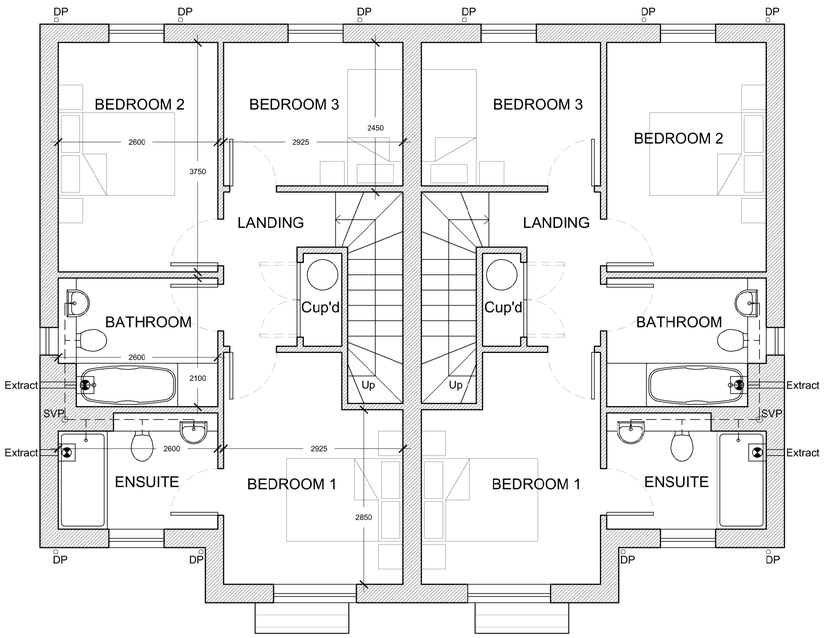


**PROPOSED**
NORTH (SIDE) ELEVATION
SCALE 1:50




**PROPOSED**
GROUND FLOOR PLAN
SCALE 1:50

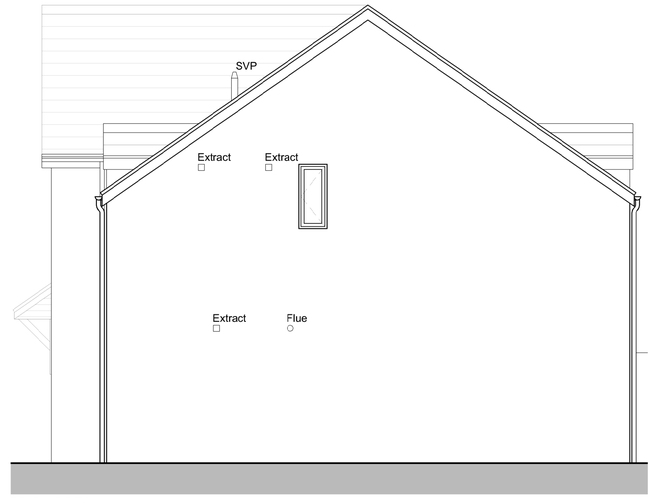

**PROPOSED**
WEST (REAR) ELEVATION
SCALE 1:50

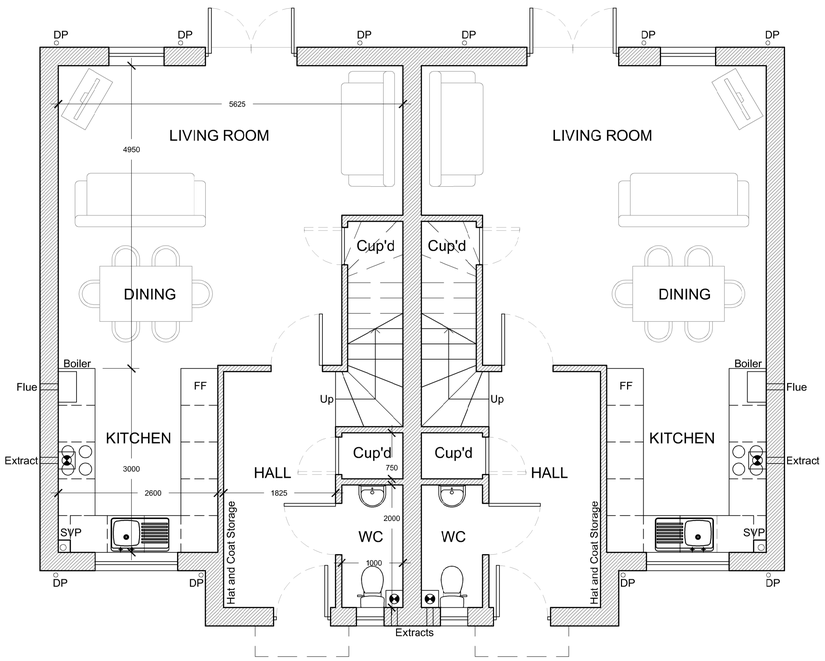


**PROPOSED**
SOUTH (SIDE) ELEVATION
SCALE 1:50






Scale bar (1:50)
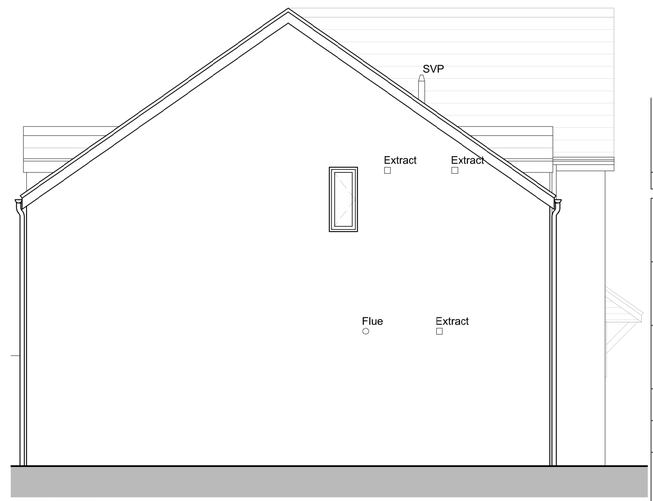
| Rev. | Date | Init |
|---|---|---|

CLIENT
MR R. HARFORD

PROJECT
1 & 2 CROSS ROADS COTTAGES, LONDON ROAD, DEVIZES

DRAWING
PROPOSED FLOOR PLANS AND ELEVATIONS

| DRAWN: | Date: | Scale: |
|---|---|---|
| ALK | 24/02/2020 | as stated @ A1 |
| Drawing number: 3624-03 | | Rev. |

**DOLMAN**
ARCHITECTURAL DESIGNERS BUILDING SURVEYORS
COST CONSULTANTS CDM PRINCIPAL DESIGNERS
Sussex House
Bath Road
Devizes
Wiltshire SN10 2AF
Tel: 01380 729456
Web: www.dolmansurveyors.co.uk
Email: info@dolmansurveyors.co.uk