
1 mustang way

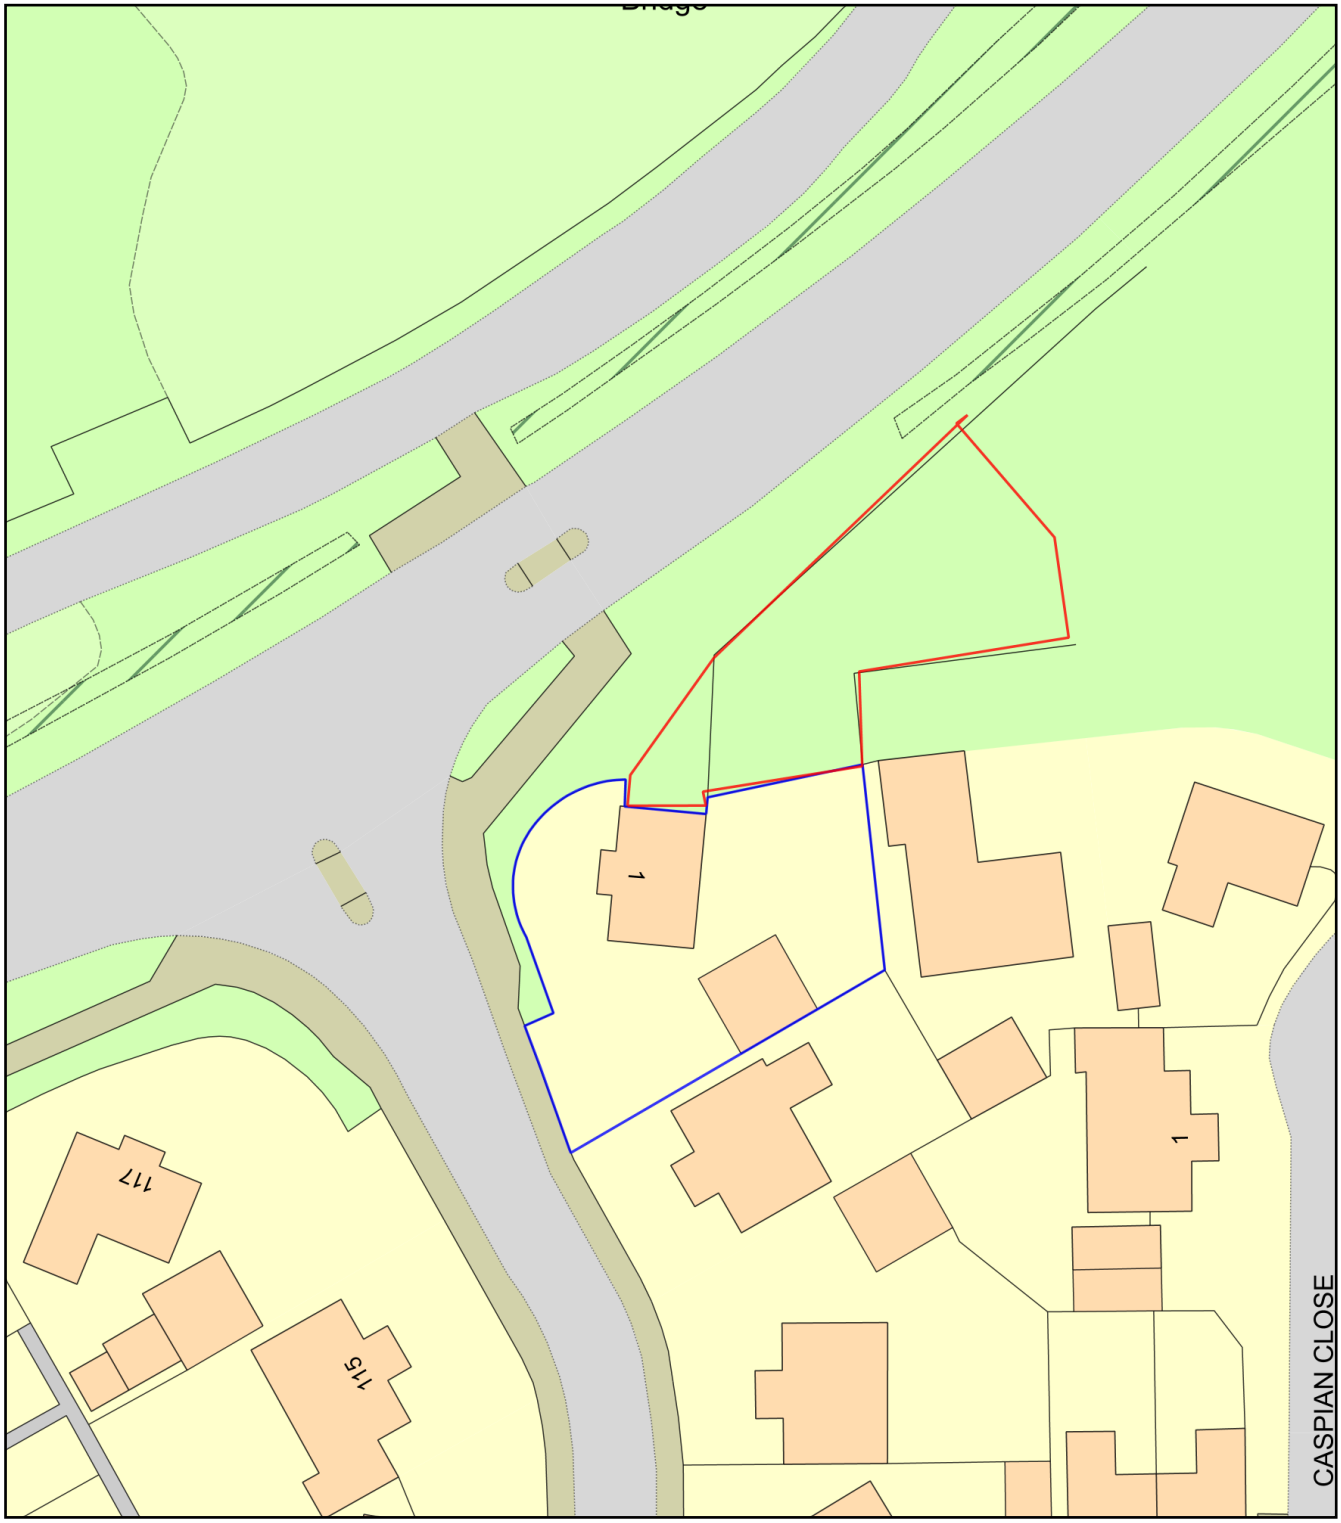

0 20
Metres

N

ReQuestaPlan

Plan Produced for:	Full planning permission
Date Produced:	05 Sep 2023
Plan Reference Number:	TQRQM23248153325383
Scale:	1:500 @ A4

© Crown copyright and database rights 2023 OS 100042766