
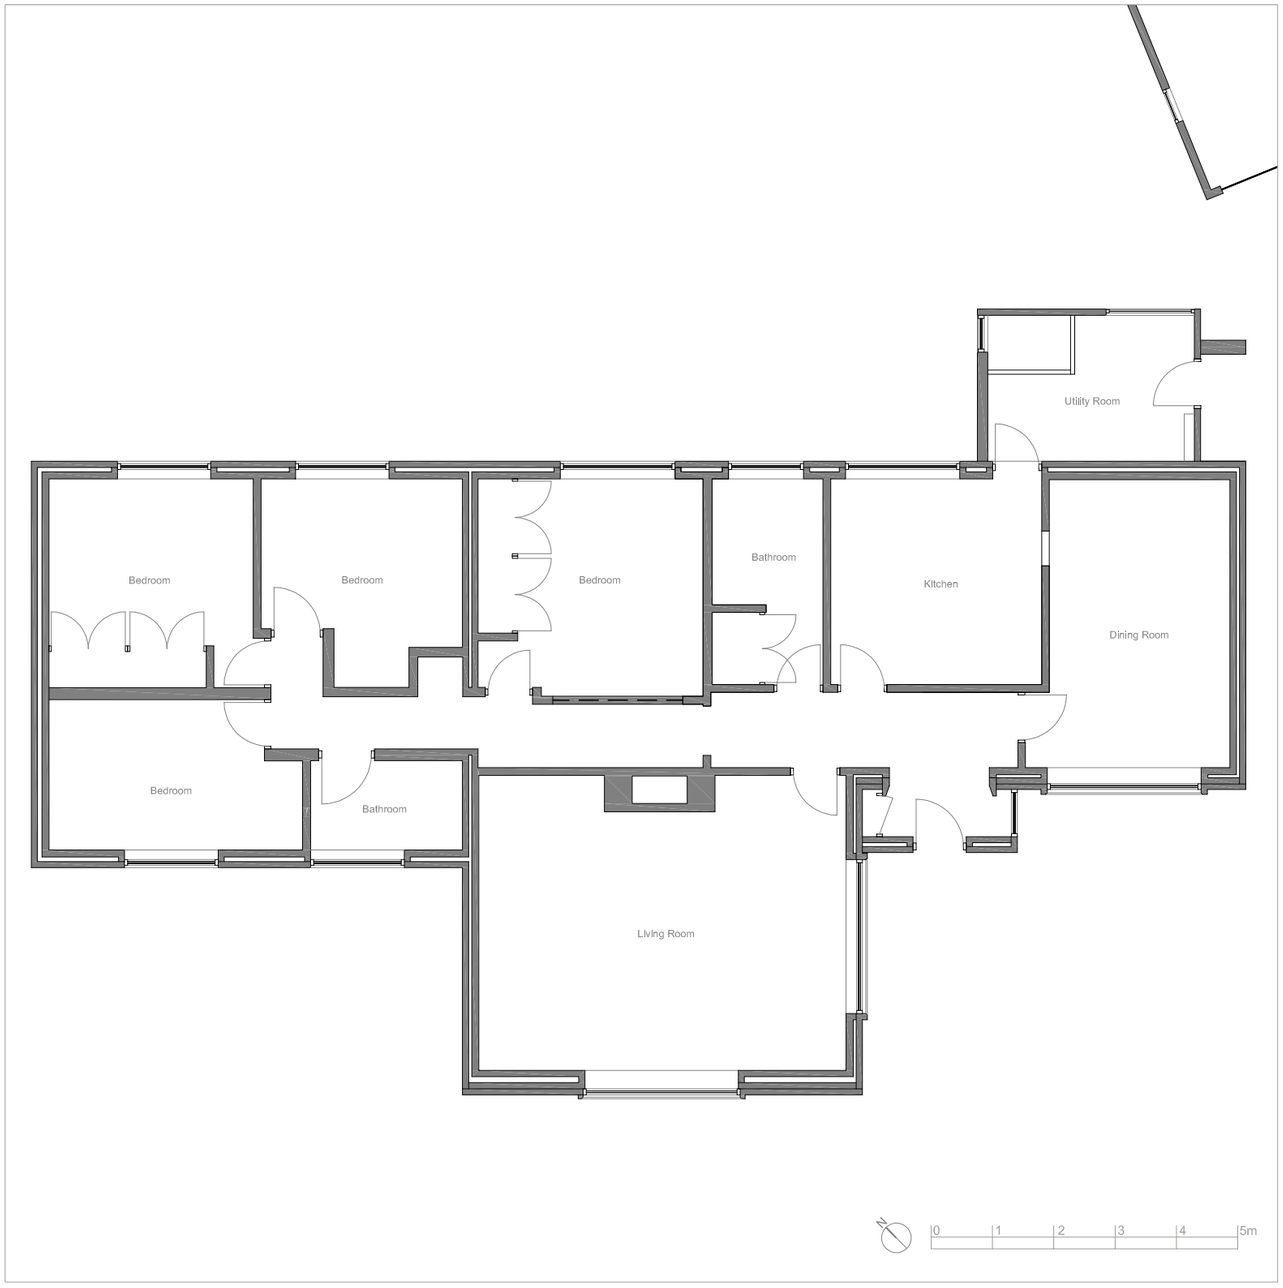


Ground Floor (house) *1:100*

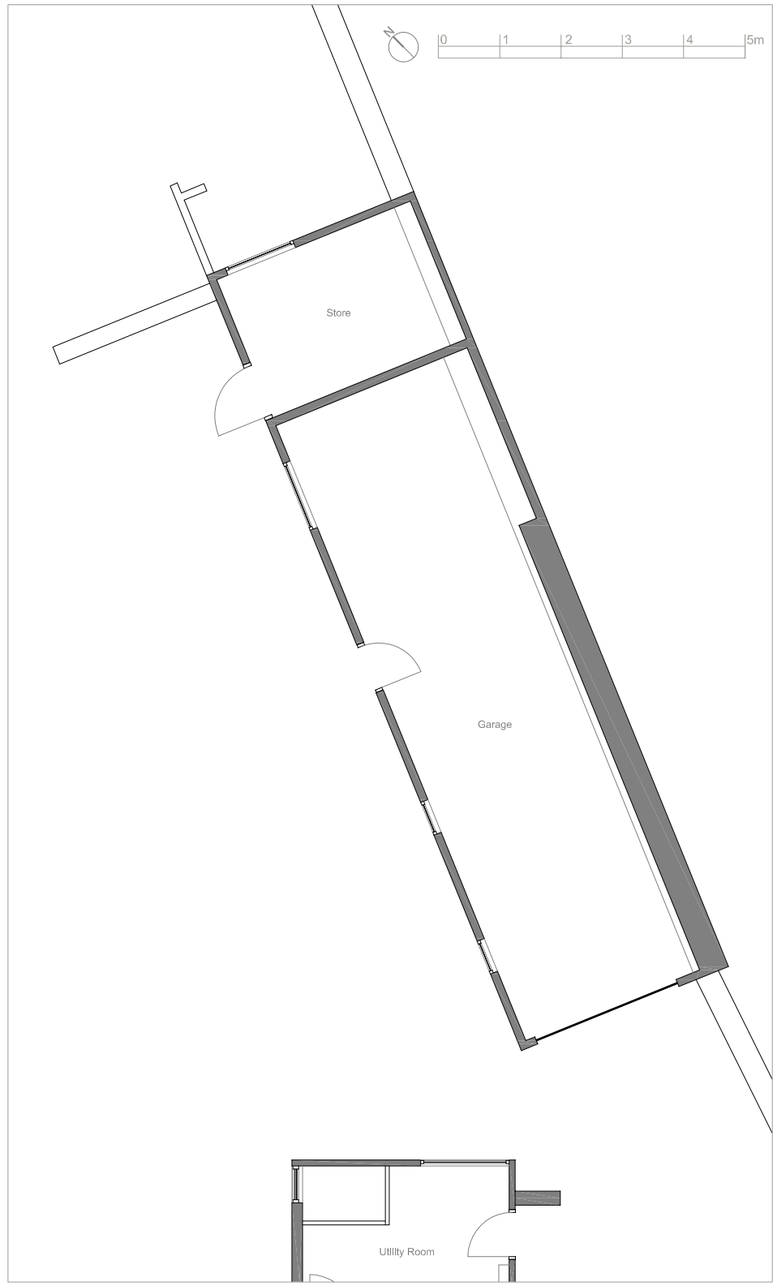

Ground Floor (outbuilding) *1:100*

Fairley - Milestones

Extensions & Outbuilding
Existing Floor Plans

date August '23
drawn ae
checked
cad ref

job no 2118
dwg no P-02
rev -
scale 1:100@A3

Use figured dimensions only. All levels and dimensions to be checked on site. Drawing to be read in conjunction with all relevant information.
©Alistair Ellen Architect. All rights reserved.

alistair@alistairellen.co.uk
07771 956771
www.alistairellen.co.uk

Dormers, The Green, Hinton Charterhouse, Bath
BA2 7TJ

Alistair Ellen Architect