

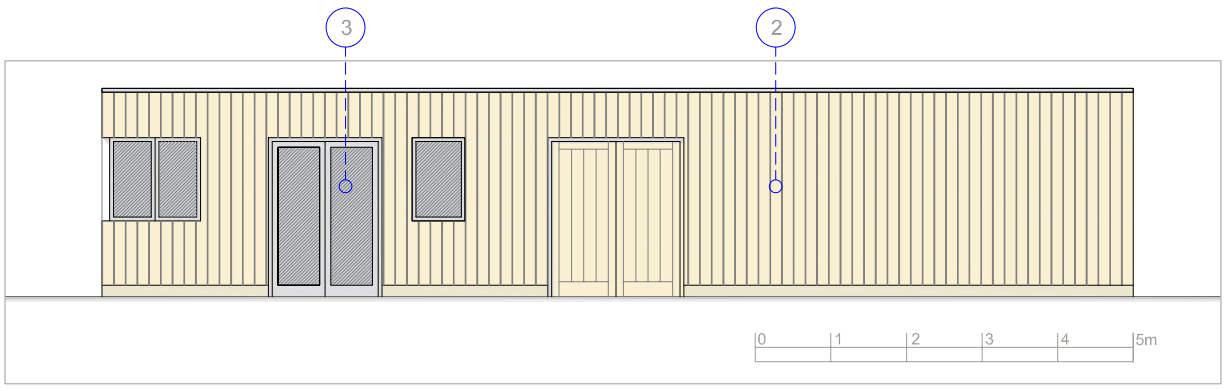



Front Elevation (West) *1:100*

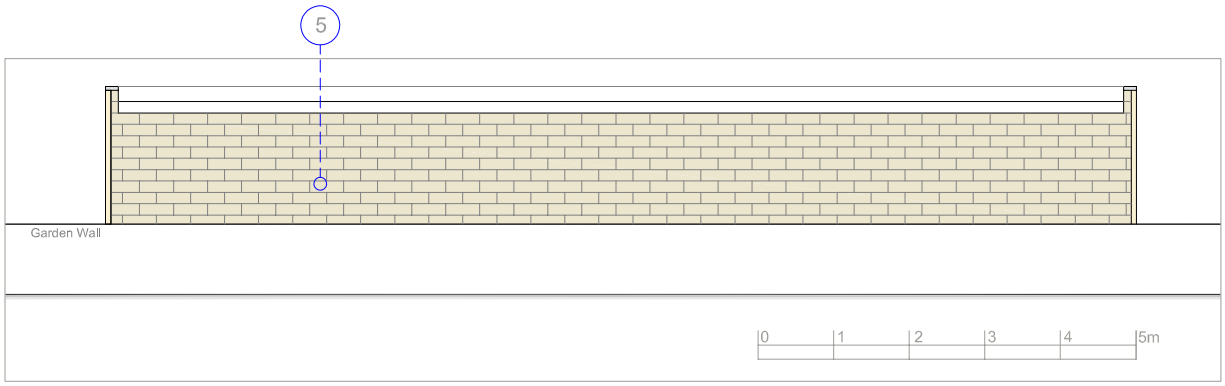

Rear Elevation (East) *1:100*

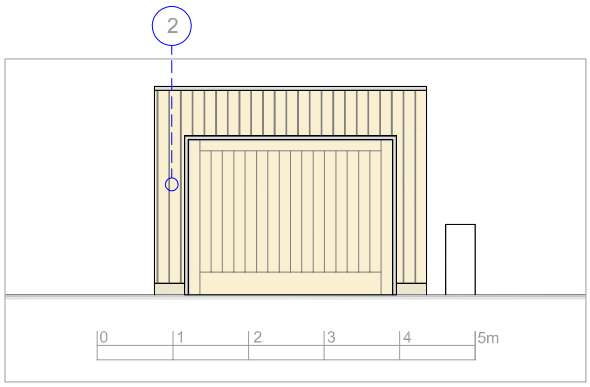

Side Elevation (South) *1:100*

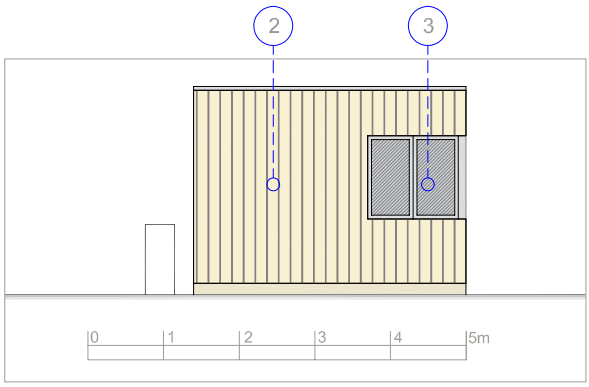

Side Elevation (North) *1:100*

Proposed Materials
2 Timber cladding
3 Aluminium framed glazing
5 Reconstituted stone walling

Fairley - Milestones

Extension & Outbuilding
Proposed Outbuilding Elevations

date August '23
drawn ae
checked
cad ref

job no 2118
dwg no P-07
rev -
scale 1:100@A4

Use figured dimensions only. All levels and dimensions to be checked on site. Drawing to be read in conjunction with all relevant information.
©Alistair Ellen Architect. All rights reserved.

alistair@alistairellen.co.uk
07771 956771
www.alistairellen.co.uk

Dormers, The Green, Hinton Charterhouse, Bath
BA2 7TJ

Alistair Ellen Architect