




Existing Ground
Floor Plan

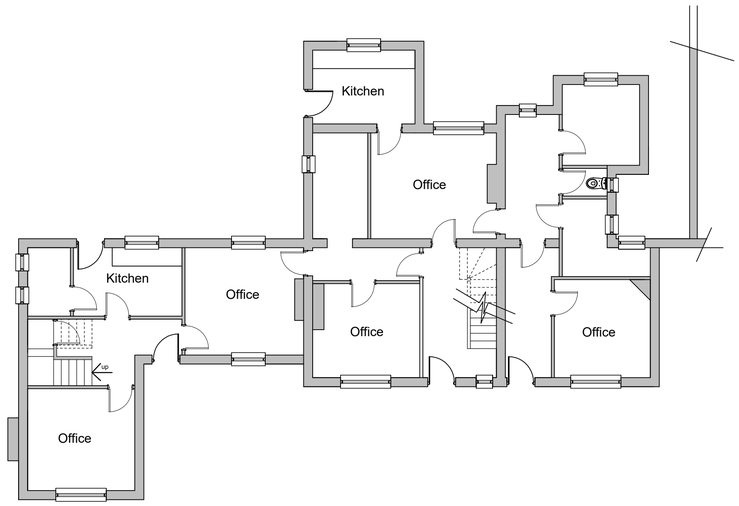


Existing First
Floor Plan

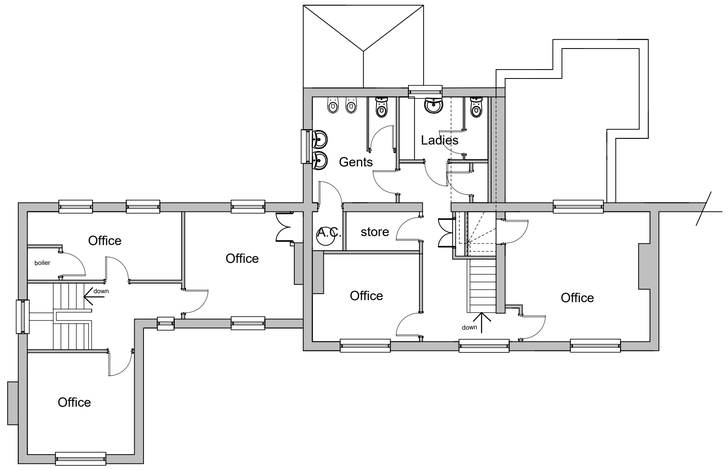


AERIAL VIEW OF SITE

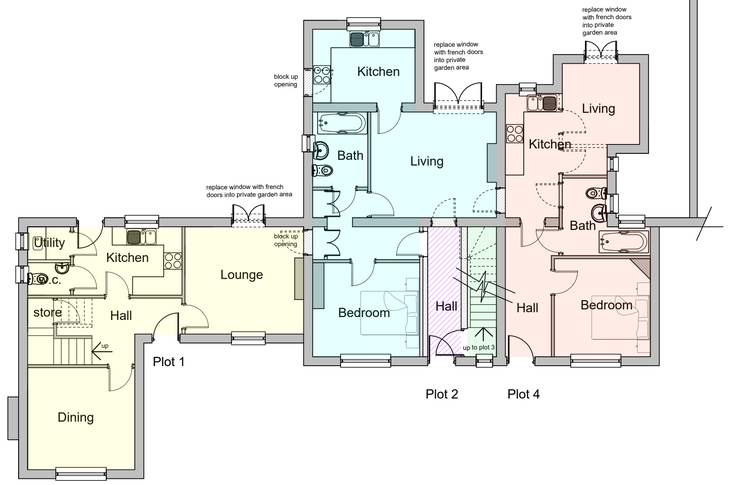


Proposed Ground
Floor Plan

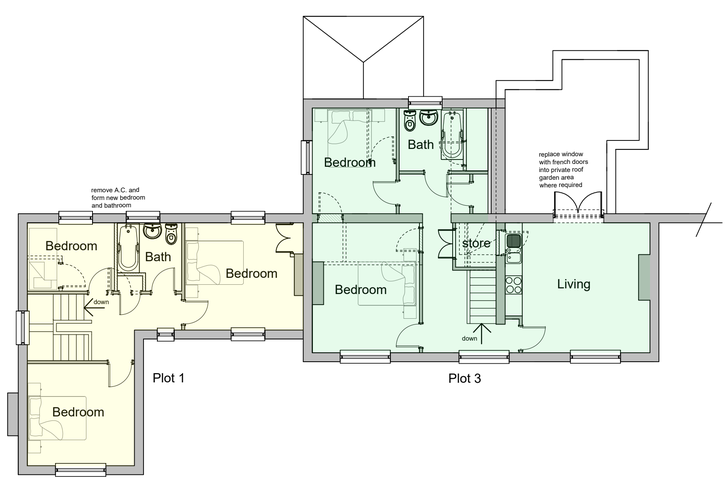

Proposed First
Floor Plan

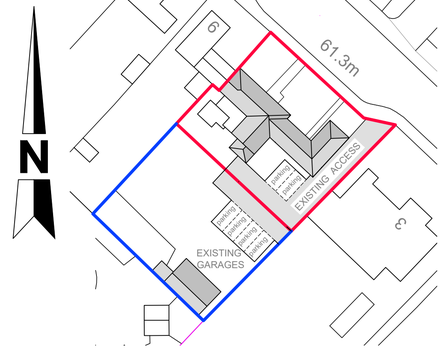

SITE LAYOUT PLAN
scale 1:500

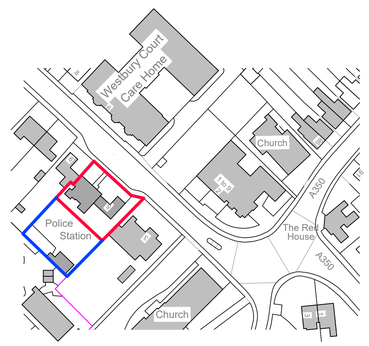

Ordnance Survey, (c) Crown Copyright 2023.
All rights reserved. Licence number 100022432

LOCATION PLAN
scale 1:1250

FLOOR PLANS
scale 1:100

Floor areas:

- Plot 1: 94m²
- Plot 2: 45m²
- Plot 3: 68m²
- Plot 4: 39m²
- common area

Scales

1:1250 Metric Scale Bar
0 10 20 30 50 100

1:500 Metric Scale Bar
0 5 10 15 20 25 30m

1:100 Metric Scale Bar
0 1 2 3 4 5 6 7 8 9

Note:
This drawing is the copy right of Apex Planning Design and may not be reproduced or amended without permission.

Client

Gainsborough Group
Construction Ltd

Job

Proposed change of use of former police station at
5&7 Station Road,
Westbury,
Wiltshire.
BA13 3JL

Title

Location Plan, Existing Site Layout and Proposed Site Layout with existing and proposed floor plans

Scale

1:1250,1:500,1:100@A1

Date

July 2023

Drawn

Stewart Maxwell BSc. (Hons)

Drg Number

APD-02-23-100 **A**

revisions

A 6-9-23 six parking spaces and access added to proposed layout

Site area 0.0547 Hectares (red line)

APEX PLANNING DESIGN

Email: adrian@apexpd.co.uk