© JOHN HARTLEY. DRAWINGS ARE ONLY TO BE AMENDED IN THE ORIGINAL ELECTRONIC MEDIA BY JOHN HARTLEY. ANY ERRORS OR OMISSIONS ARE TO BE COMMUNICATED TO JOHN HARTLEY IMMEDIATELY. ALL MEASUREMENTS ARE TO BE VERIFIED ON SITE. THIS DRAWING IS INTENDED FOR USE WITH THE NAMED PROJECT ONLY.

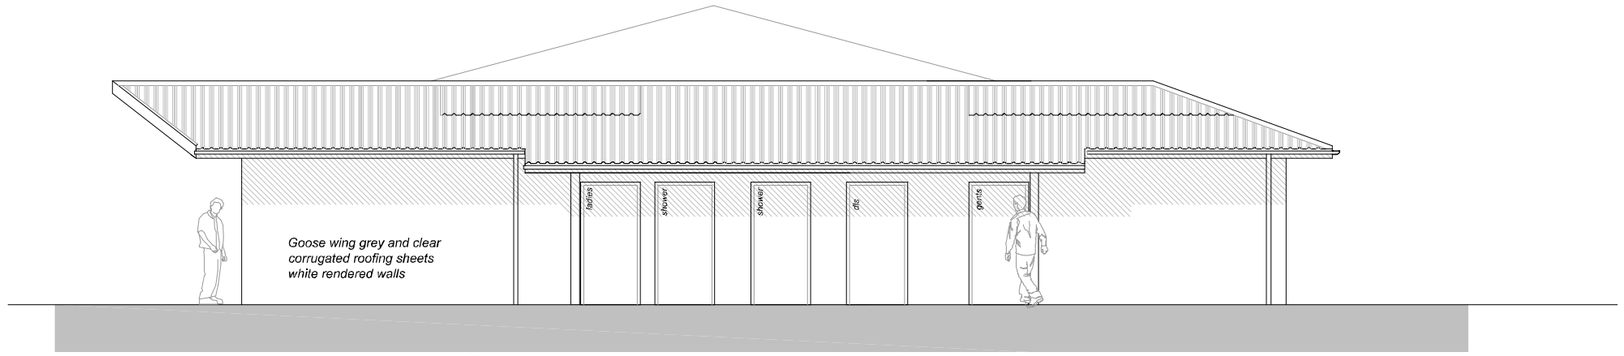

NORTH ELEVATION

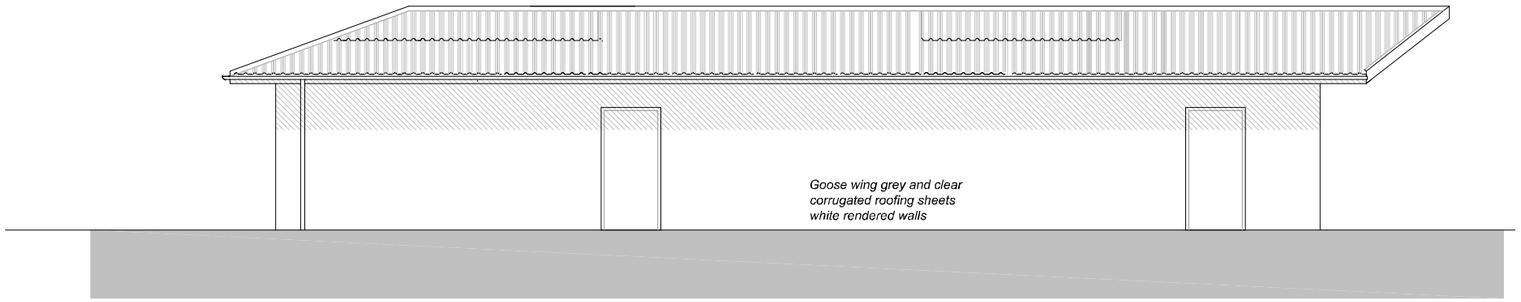

SOUTH ELEVATION

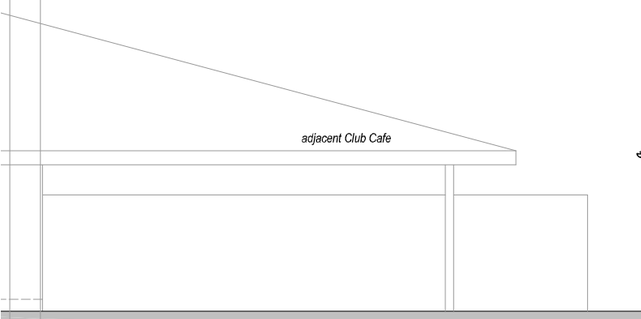

EAST ELEVATION

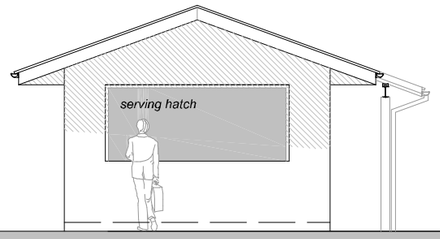

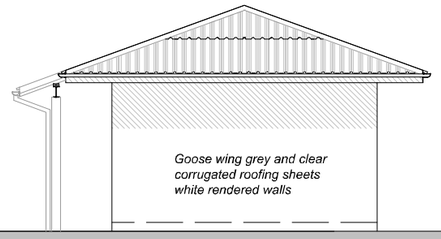

WEST ELEVATION

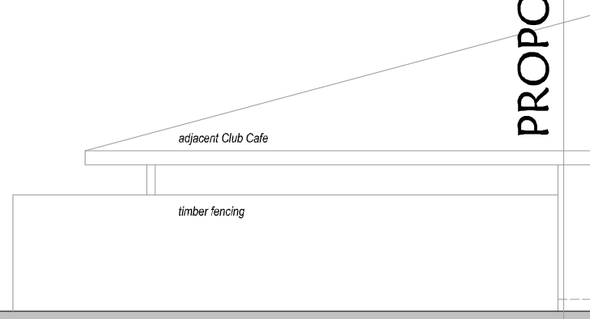

0 2 4 6 8 10 12 14 16 18 20

Metres

PROPOSED ELEVATIONS

Rev.	Revisions.	Date.	Drawn.	Checked

JOHN HARTLEY Surveyors Ltd
SALIX HOUSE
40 WESTWELLS
NESTON
CORSHAM
SN13 9RQ
T: 01225 811 876
M: 07889 64 88 90

Project:	CLUB CAFE TOILET BLOCK		
Address:	CASTLE COMBE RACING CIRCUIT		
Dwg. Title:	PROPOSED ELEVATIONS		
Dwg. No.:	1504-3-1	Scale:	1:100 on A3
Revision:	Date: JULY 23	Drawn:	JH

SK: SKETCH P: PRELIMINARY T: TENDER C: CONSTRUCTION