
Location Plan 27 Castle Street SP1 1TT

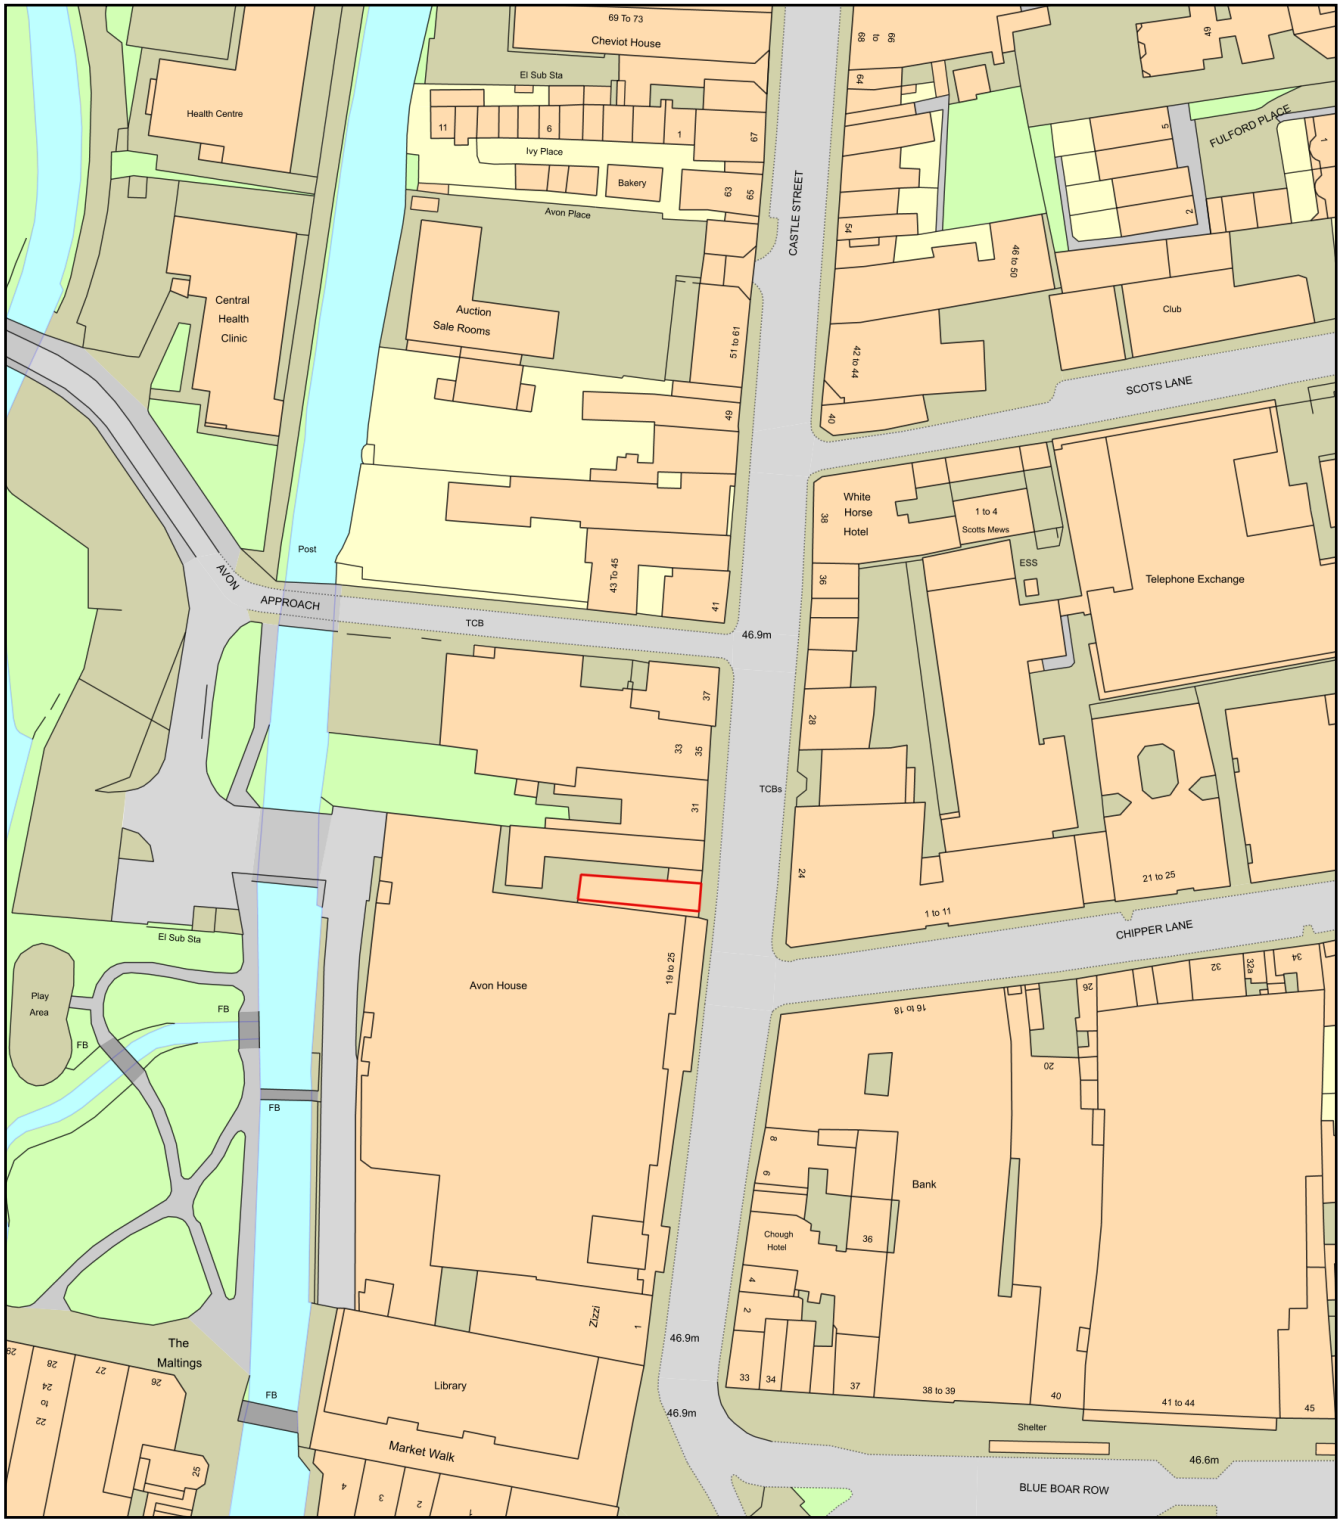

0 50

Metres

N

ReQuestaPlan

Plan Produced for: MS NHU QUYNH

Date Produced: 16 Feb 2023

Plan Reference Number: TQRQM23047230727405

Scale: 1:1250 @ A4

© Crown copyright and database rights 2021 OS 100042766