

EXISTING CROSS SECTION A-A

Scale 1:100

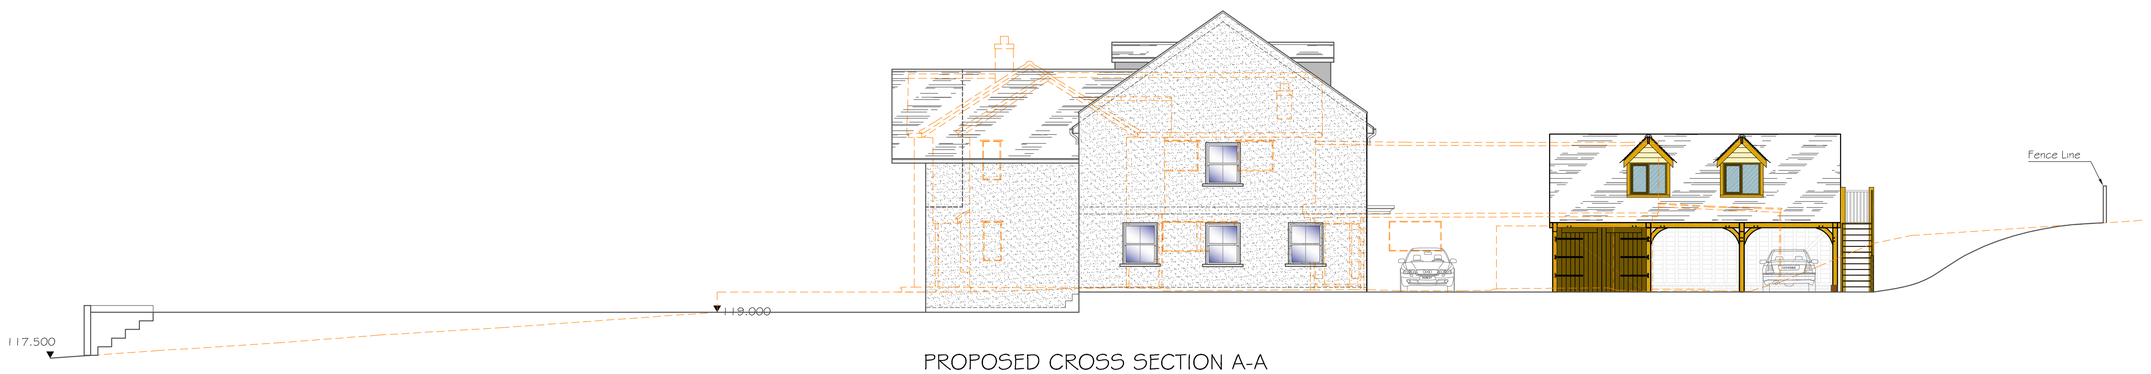

PROPOSED CROSS SECTION A-A

Scale 1:100

1:50 [m]
0 0.5 1.0 1.5 2.0 2.5

1:100 [m]
0 1 2 3 4 5

1:500 [m]
0 5 10 15 20 25

1:1250 [m]
0 20 40 60

MANTON PROPERTY

Alex Dawson
www.addraughting.co.uk
alex@addraughting.co.uk
01672 511412
07791 341698

59 Barrow Close
Marlborough
Wiltshire
SN8 2BE

AD DRAUGHTING
ARCHITECTURAL SERVICES

Client

MR & MRS DALLAS

Job Title

REPLACEMENT HOUSE AT:
MEADOW FARM STUD,
NEWTOWN,
RAMSBURY,
MARLBOROUGH,
WILTSHIRE,
SN8 2PP.

Drawing Title

CROSS SECTIONS

Scale AS SHOWN

Date 06/10/2021 | Drawn AD

Drawing No. 1162-08 | Rev A

841 x 594 A1