

FOR LPA APPROVAL

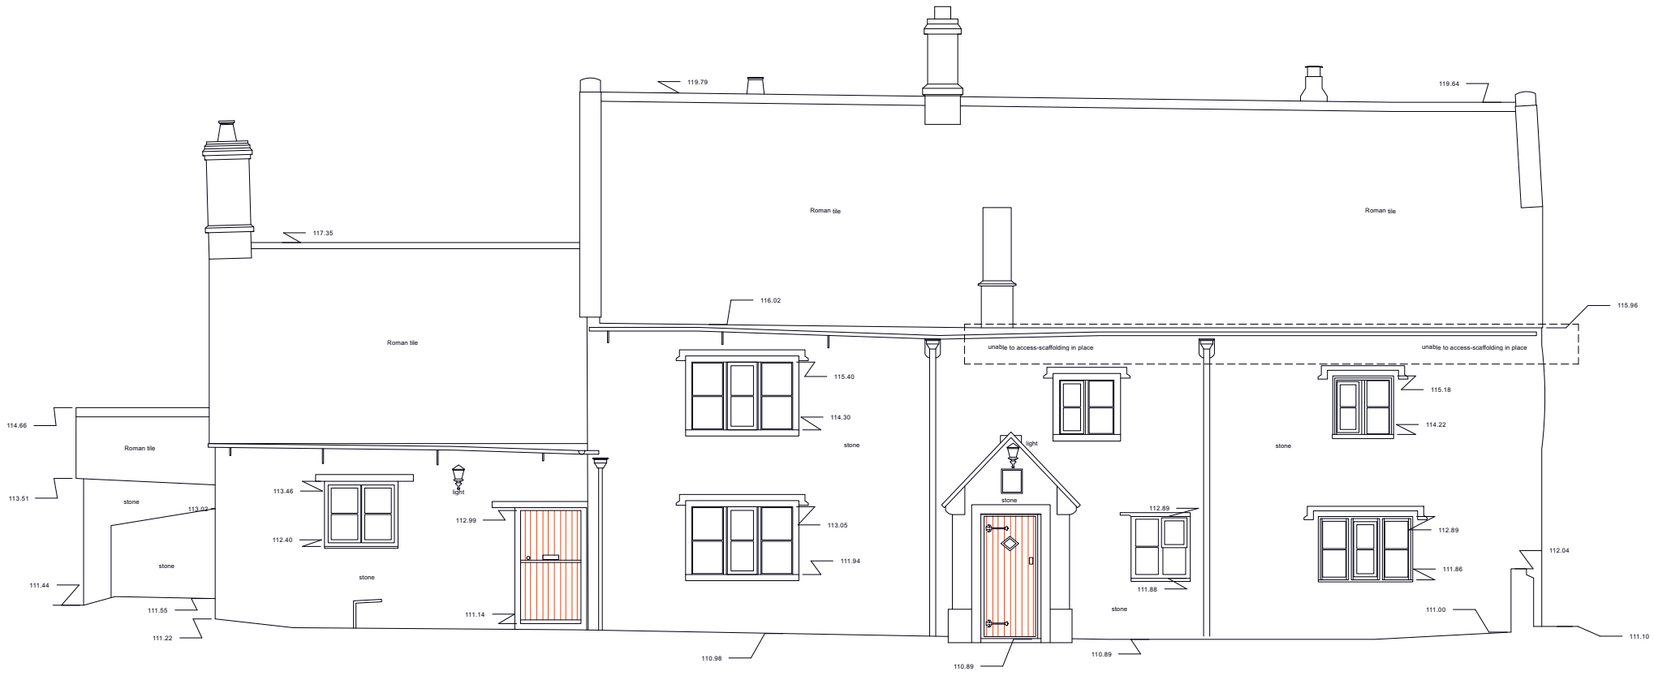

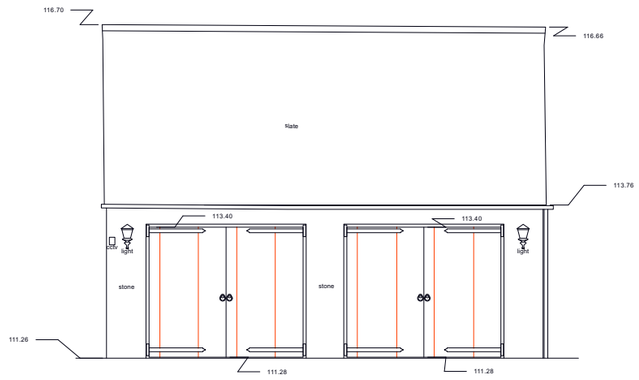

SOUTH ELEVATION

We Are Not Architects

E: studio@wearenotarchitects.co.uk W: www.wearenotarchitects.co.uk

We Are Not Architects is the trading name of WANARCHITECTURE LIMITED. Registered in England and Wales No. 11839976 | Temple 1852, Lower Approach Road, Bristol, BS1 6QS.

PROJECT

CLIENT: Joe and Soph
ADDRESS: The Old Plume, Burton, Chippenham, SN14 7LP
PROJECT REFERENCE: 202302

DRAWING

DRAWING TITLE: Existing Elevations Opt 1
DRAWN BY: JM
DRAWING NUMBER: 301

REVISIONS

SCALE

0 1 2 3 4 6 M
1:100