
FOR LPA APPROVAL

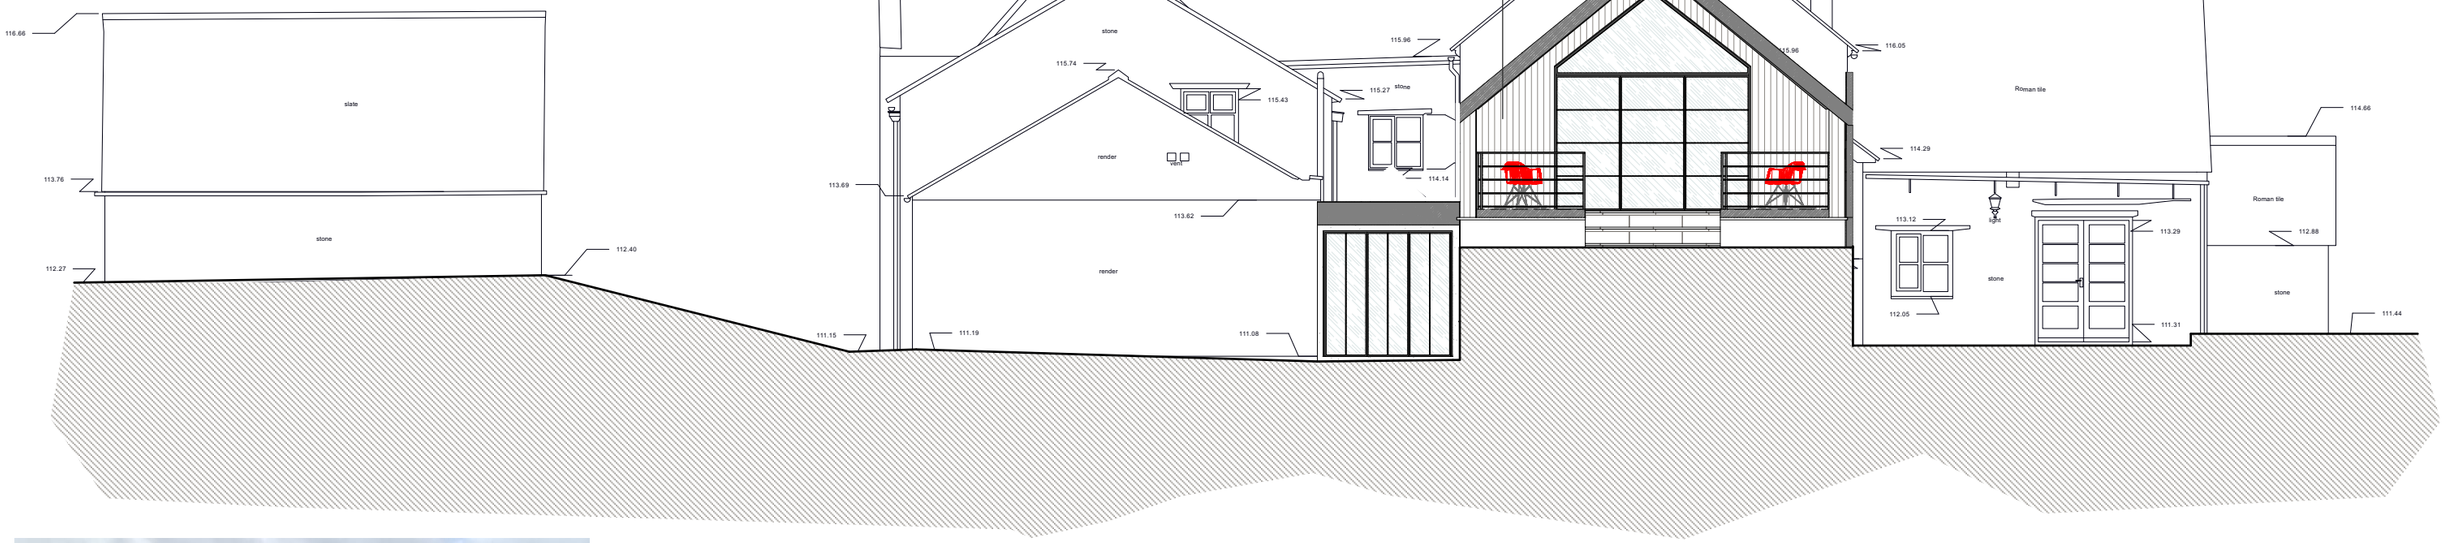

PIC 1A

TIMBER CLADDING OR SIMILAR -
SEE PIC 1A





PIC 1B

We Are Not Architects

E: studio@wearenotarchitects.co.uk W: www.wearenotarchitects.co.uk

We Are Not Architects is the trading name of WANARCHITECTURE LIMITED. Registered in England and Wales No. 11839976 | Temple 1852, Lower Approach Road, Bristol, BS1 6QS.

PROJECT

CLIENT:	Joe and Soph
ADDRESS:	The Old Plume, Burton, Chippenham, SN14 7LP
PROJECT REFERENCE:	202302

DRAWING

DRAWING TITLE:	Proposed Elevations Opt 1
DRAWN BY:	JM
DRAWING NUMBER:	306

REVISIONS

SCALE

0 1 2 3 4 6 M

1:100