
HW
07/09/2023

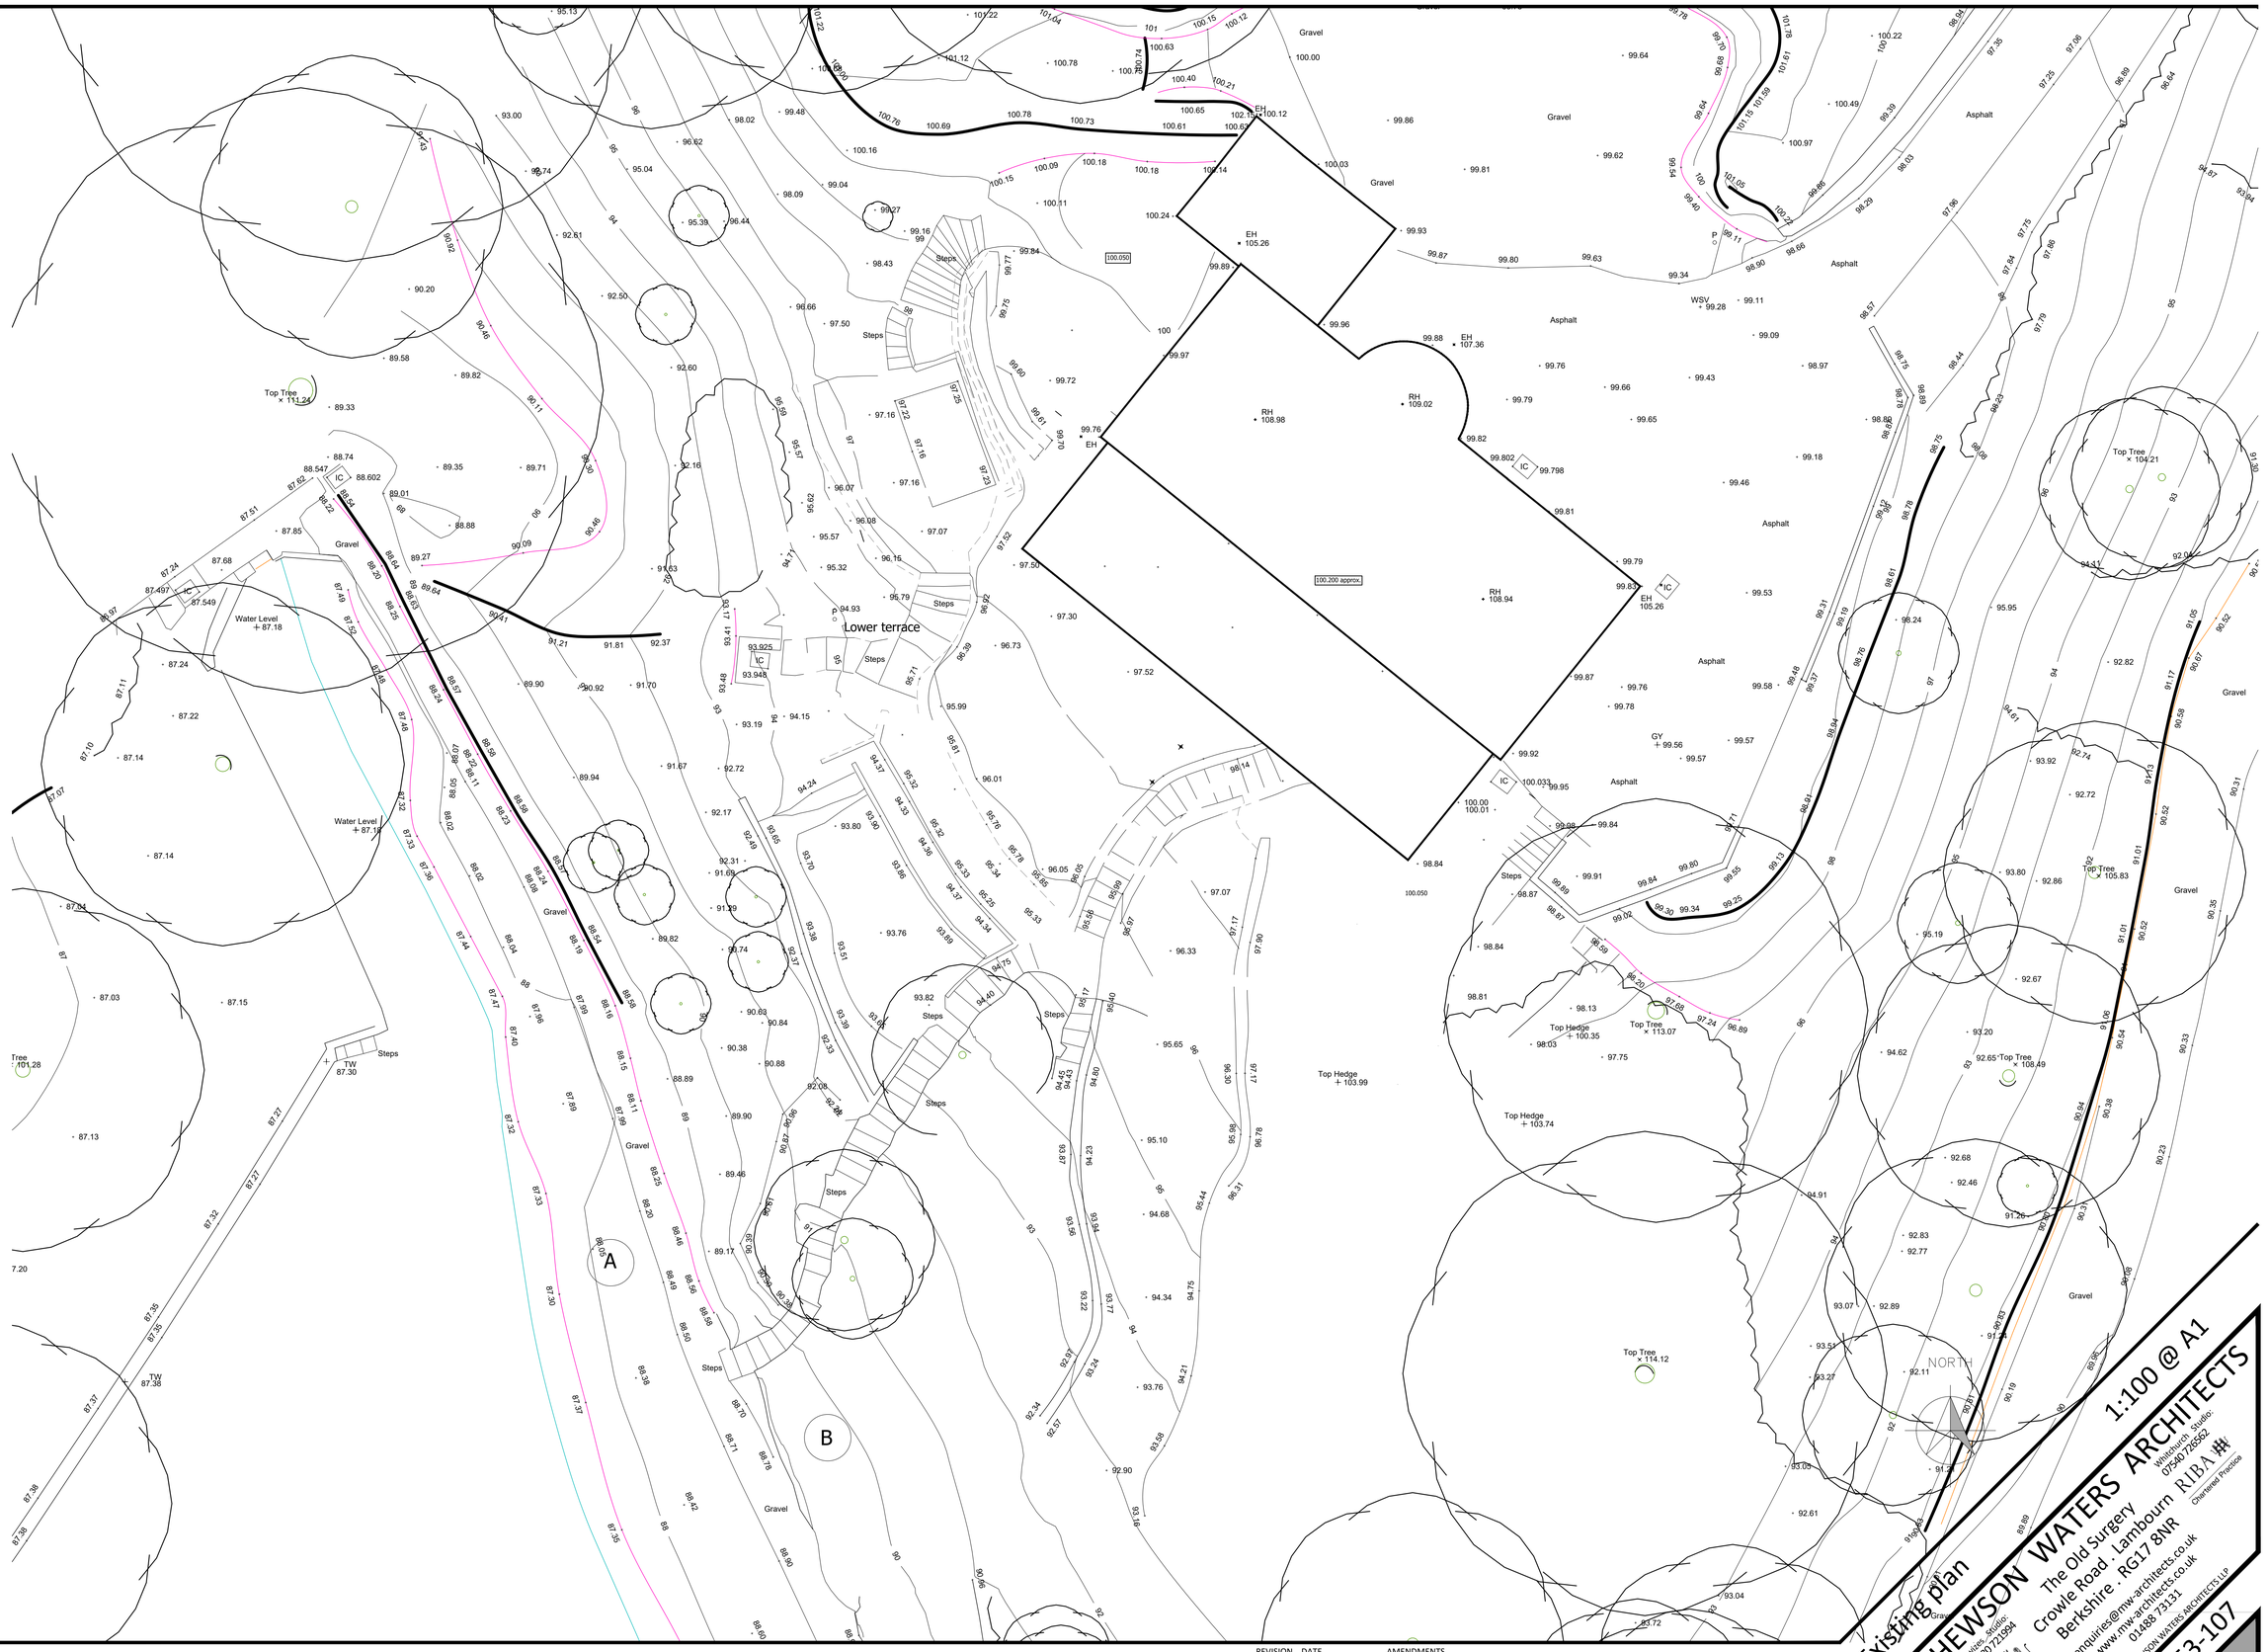

PROJECT

Drews Pond House, Drews Pond Lane, Devizes

REVISION	DATE	AMENDMENTS
-	-	-

0 1 2 3 4 5 6 7 8 9 10m

SCALE BAR - 1:100

1:100 @ A1

Existing plan

MATHEWSON WATERS ARCHITECTS
The Old Surgery
Crowle Road . Lambourn
Berkshire . RG17 8NR
enquiries@mw-architects.co.uk
www.mw-architects.co.uk
01488 73131
Devizes Studio: 01380 721994
Whitchurch Studio: 07540 726562
RIBA # Chartered Practice

© MATHEWSON WATERS ARCHITECTS LLP

21053-107

ALL FIGURED DIMENSIONS ARE TO BE TAKEN IN PREFERENCE TO SCALED DIMENSIONS AND ANY INACCURACIES ARE TO BE REPORTED TO THE ARCHITECT. DIMENSIONS TO BE CHECKED ON SITE BEFORE ANY WORK IS PUT IN HAND OR PREFABRICATED. COPYRIGHT OF THIS DRAWING IS RETAINED BY THE ARCHITECT AND IT MUST NOT BE REPRODUCED WITHOUT THEIR WRITTEN CONSENT.