Scale: 1:100@A3	Client: Mr Egginton
Revision: A	Dwg Title: Existing Ground Floor Plan
Date: April 2023	Project:
Dwg: S01	Wrens Shop, East Knoyle

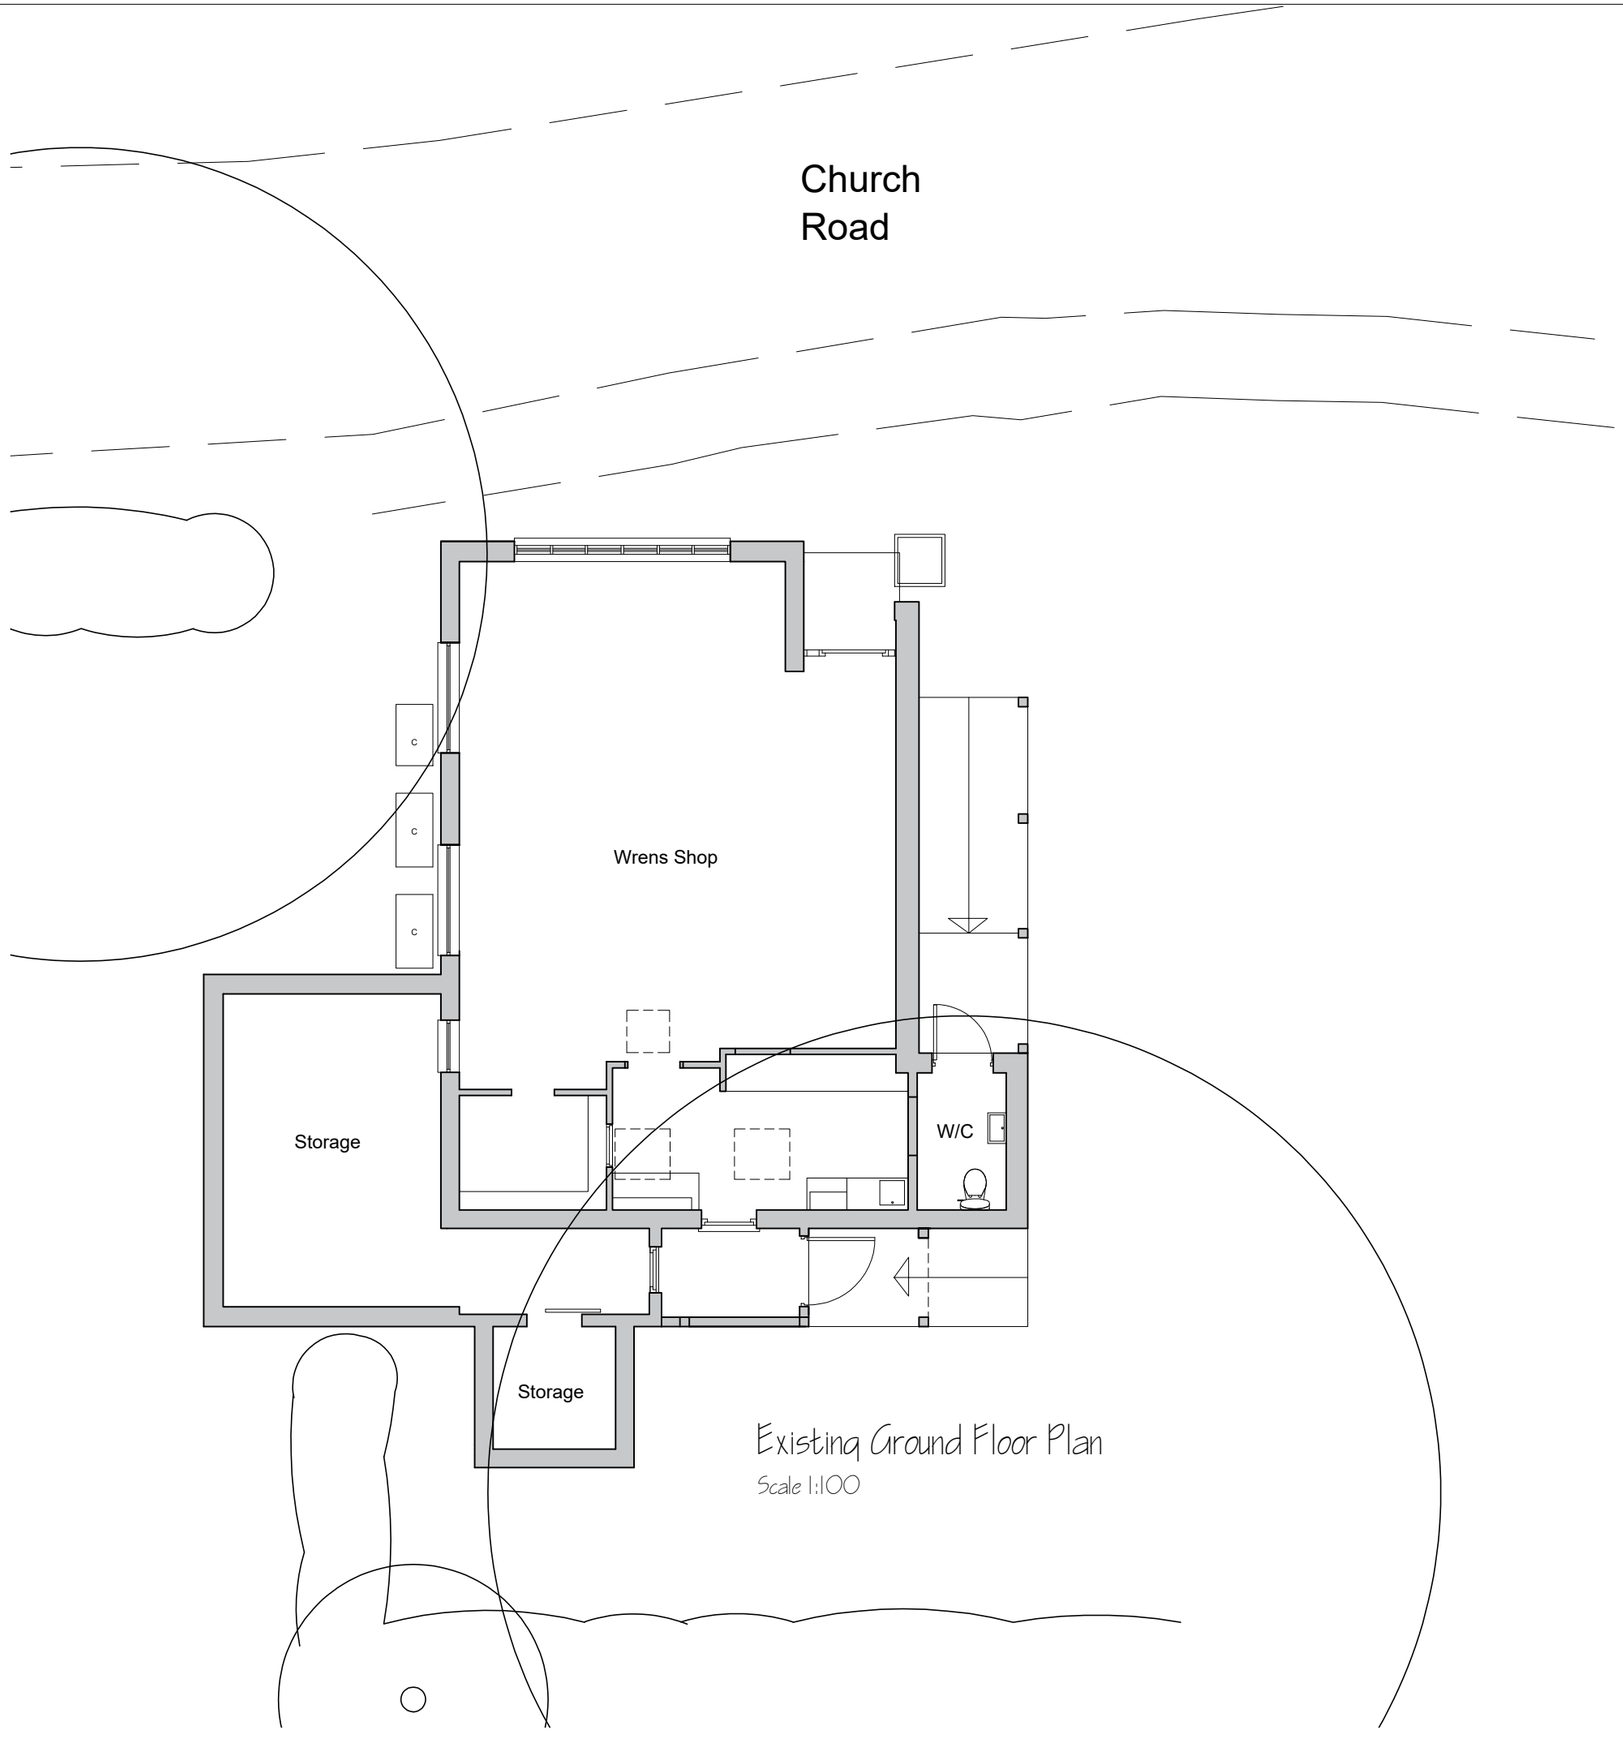

Existing Ground Floor Plan

Scale 1:100

North

1:100 0 1 2 3 4 5