DO NOT SCALE FROM THIS DRAWING.

Dimensions to be checked on site prior to any ordering, fabrication or construction.

This drawing is schematic only.


0 1 2 3

Scale 1:50


North




Existing Front Elevation

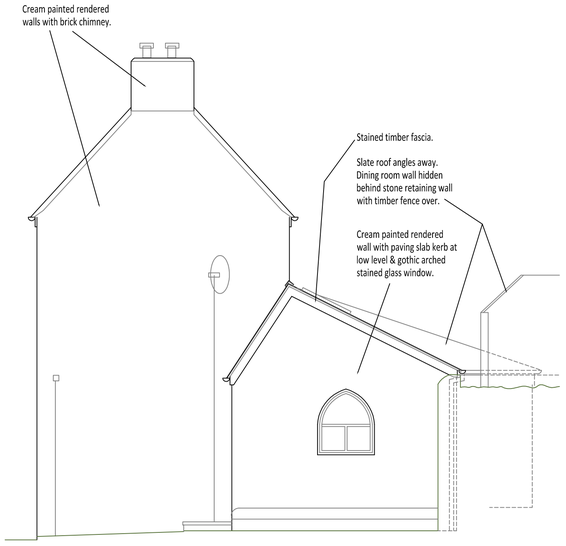


Existing Drive Elevation

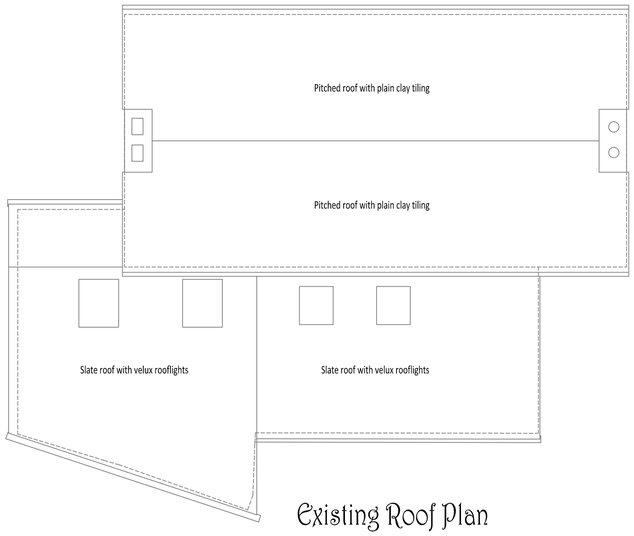


Existing Roof Plan

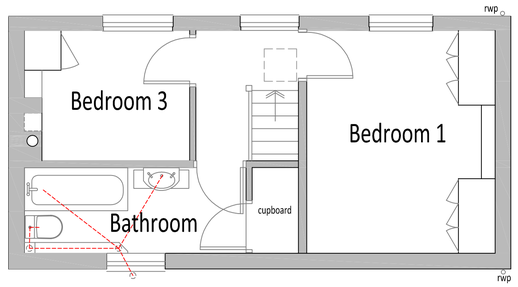


Existing First Floor Plan

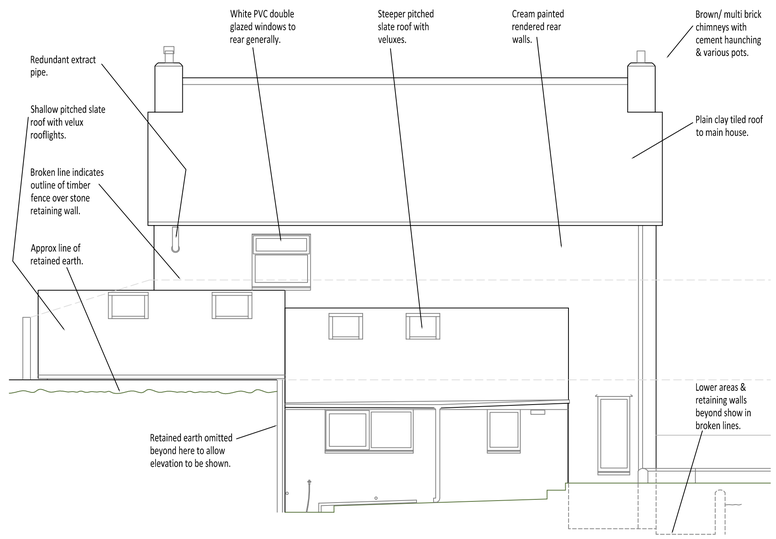

Existing Rear Elevation

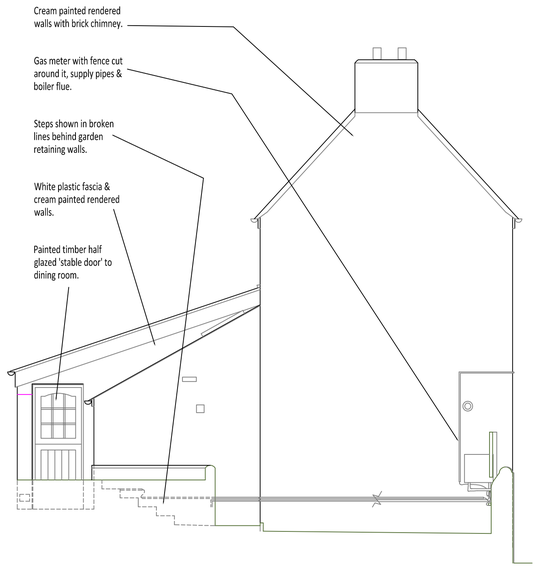

Existing Garden Elevation

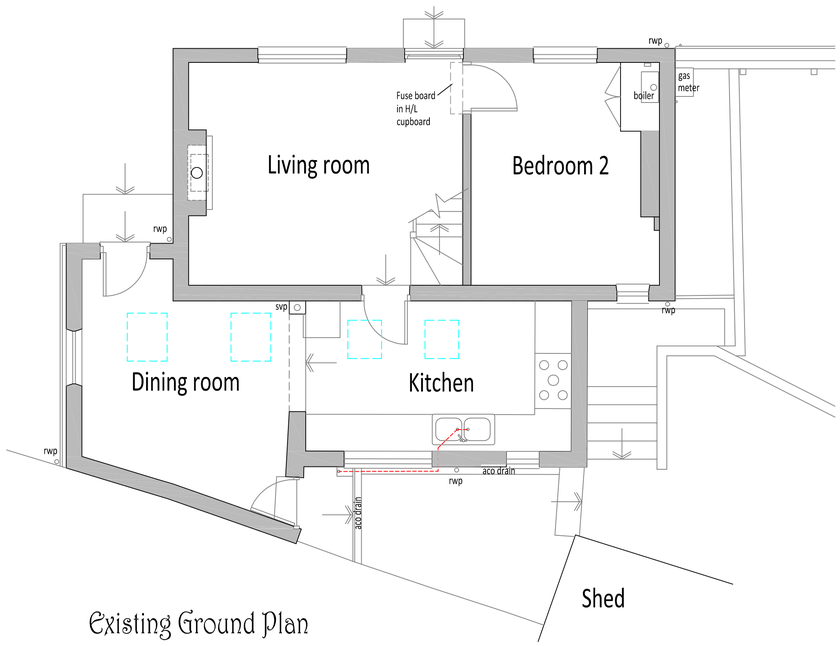

Existing Ground Plan

Rev B 29-08-23 Minor amends; Notes & North point added.

Rev A 08-08-23 Note re fuse bd, svp location adjusted.

Rev notes:

Client: Mr. & Mrs. Harris
33 Marsh Street
Warminster, BA12 9PG

Project: New Single Storey Side Extension

Drawing Title: Existing Plans and Elevations

Drawing no: 2312-01 Rev: B

Scale: 1:100 @ A1

Date: 7-8-23

carole tracey ARCHITECT BA (Hons) Dip Arch arb AECB

e: carole-tracey@live.com www.caroletracey.com m: 07815 154914