



Existing Site Plan

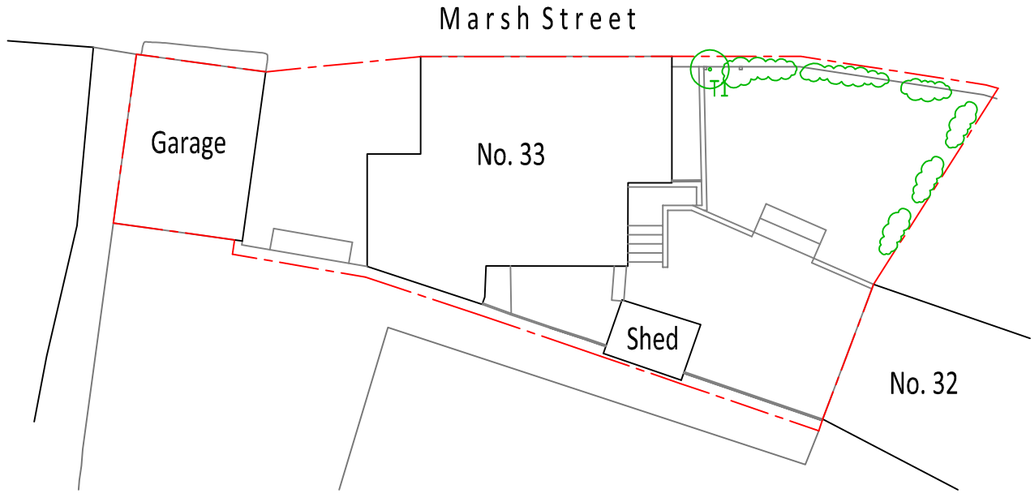


Proposed Site Plan

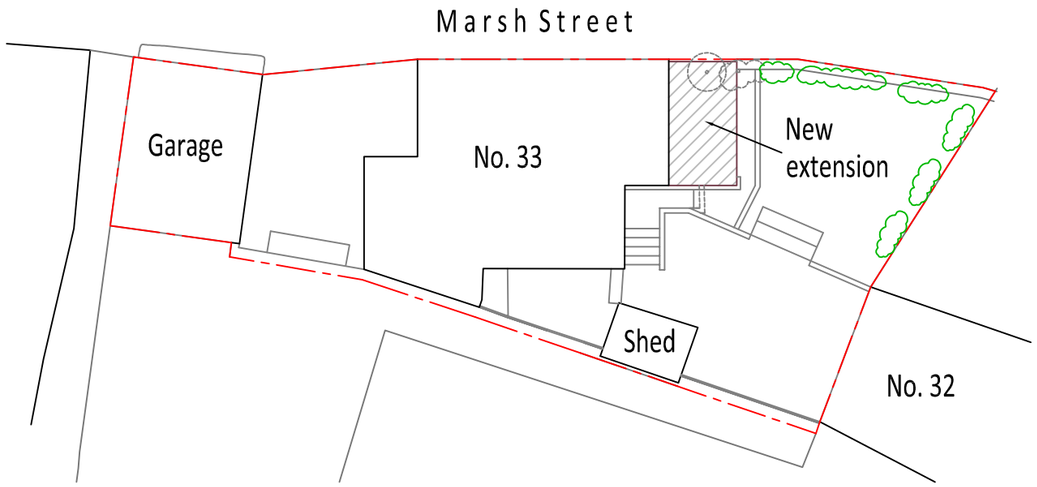



Scale 1:200

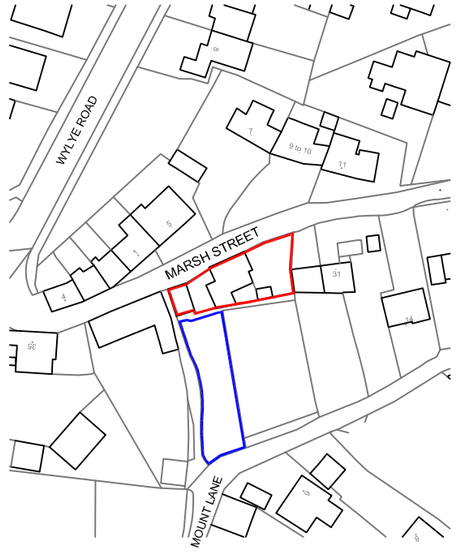

Location Plan

Scale 1:1250

Rev B 07-09-23 Boundary of allotment adjusted; T1 added.

Rev A 06-09-23 Boundary of adjacent allotment added.

Rev notes:

Client: Mr. & Mrs. Harris
33 Marsh Street
Warminster, BA12 9PG

Project: New Single Storey
Side Extension

Drawing Title: Existing and Proposed
Location and Site Plans

Drawing no: 2312-00 Rev: B

Scale: 1:500, 1:1250 @ A3

Date: 29-08-23

carole tracey ARCHITECT BA (Hons) Dip Arch arb AECB

e: carole-tracey@live.com www.caroletracey.com m: 07815 154914