

OLD FONTHILL YARD, FONTHILL GIFFORD


Proposed Garage - Plans & Elevations:

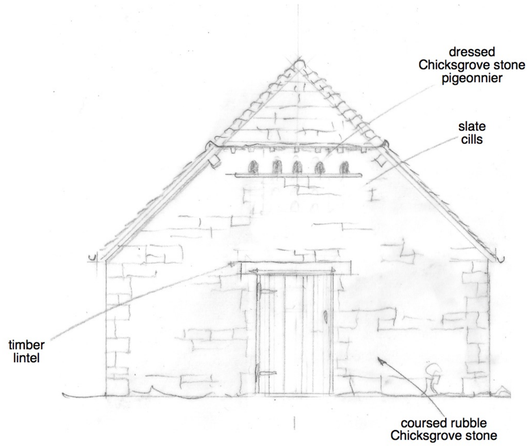


South East Facing Elevation (Scale 1:50 @ A1):

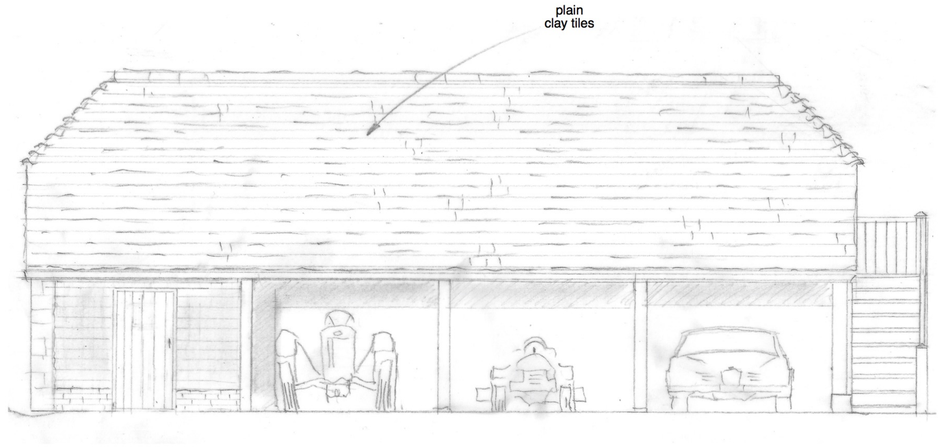


North East Facing Elevation (Scale 1:50 @ A1):

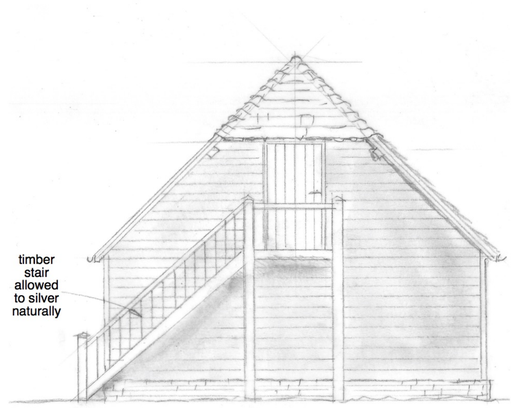

North West Facing Elevation (Scale 1:50 @ A1):

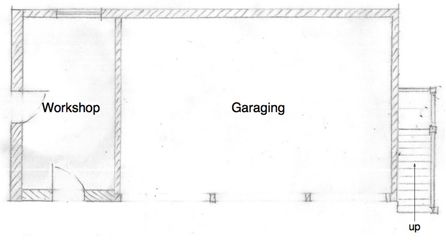



Ground Floor Plan (Scale 1:100 @ A1):

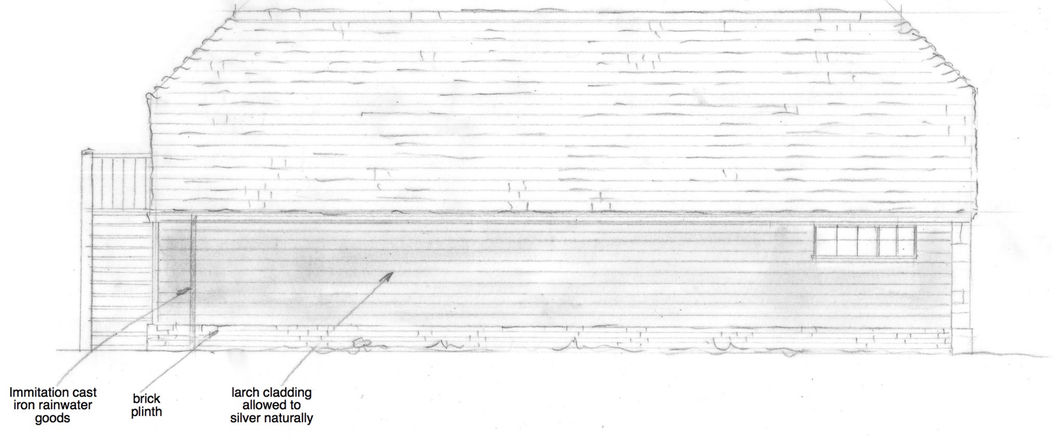

Soth West Facing Elevation (Scale 1:50 @ A1):

Roof Plan (Scale 1:100 @ A1):

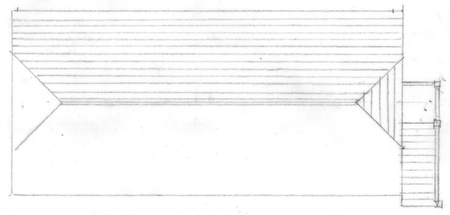

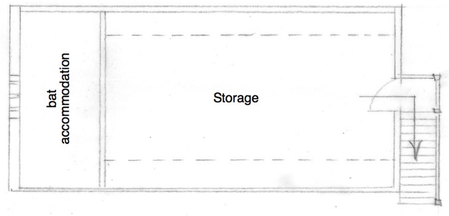

First Floor Plan (Scale 1:100 @ A1):

0 5 10 15 M

Scale 1:100 @ A1

0 5 10 M

Scale 1:50 @ A1

THESE DRAWINGS ARE FOR PLANNING PURPOSES ONLY
ALL MEASUREMENTS MUST BE CHECKED ON SITE.
THESE DRAWINGS ARE NOT FOR CONSTRUCTION

TFH REEVE

ARCHITECTURAL DESIGN · CONSULTANCY
SURVEYS · RESTORATION
CONSERVATION EXPERTISE

Tel: 01747 828677

DONHEAD MILL
DONHEAD ST ANDREW
SHAFTESBURY
DORSET SP7 9EP

FAX: 01747 829205
e-mail: mail@dalbyreeve.co.uk

CLIENT: Mr & Mrs S Morant

JOB: Old Fonthill Abbey, Fonthill Gifford, Tisbury, Wiltshire, SP3 6QR

DWG: Garage - Proposed Plans & Elevations

SCALE: as shown
DATE: 05/2023
DRAWN:
CHECKED: TFR

DWG Nº: 1483/04B