
A2 PRINT

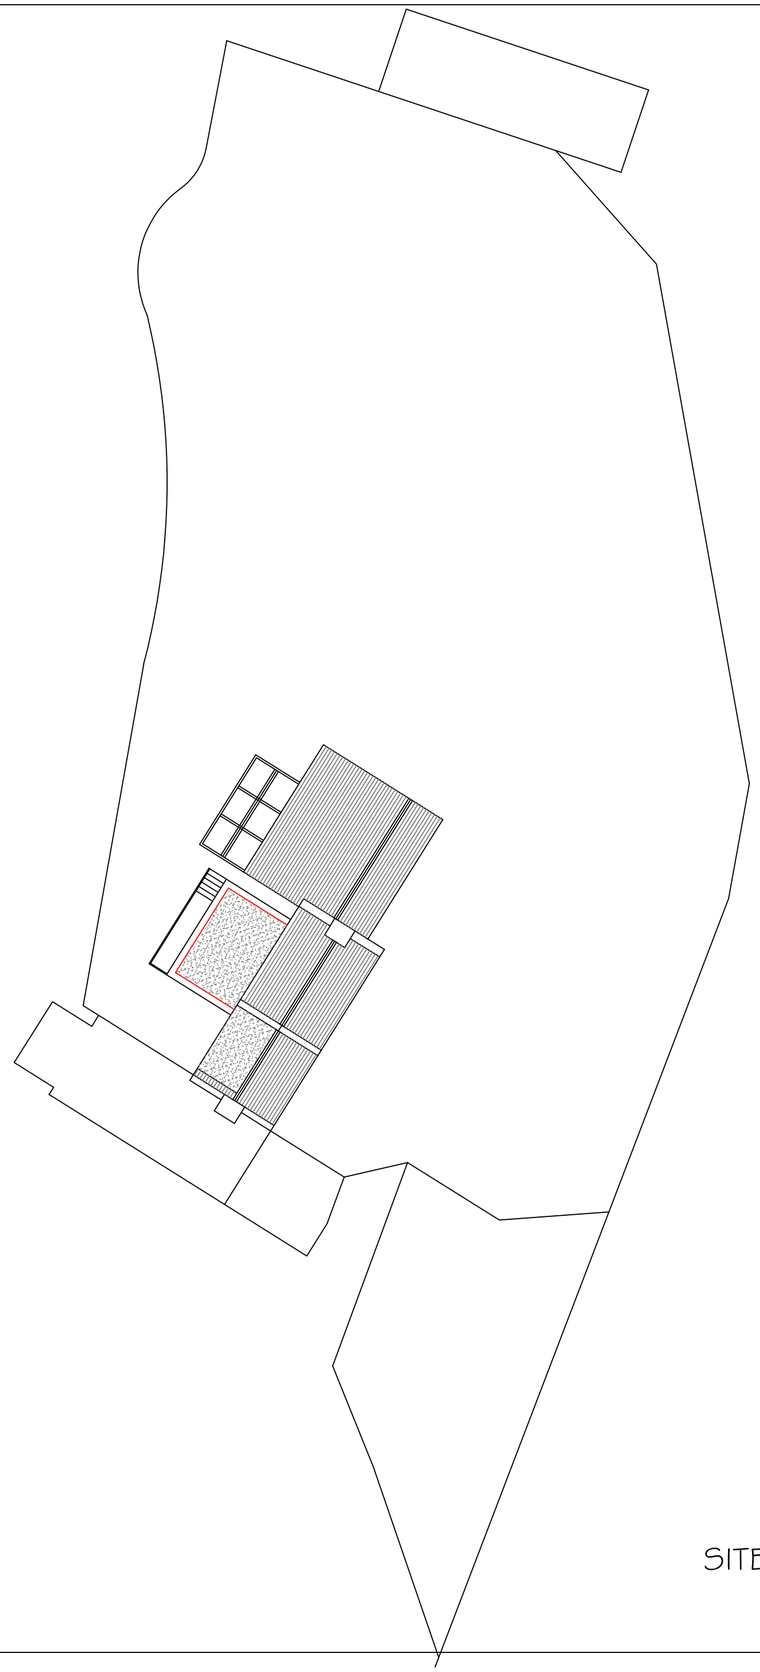

SITE PLAN 1:200

0 1 2 3 4 5 10 20

scale bar 1:200

SJF PLANNING
& DESIGN SERVICE

01225 782078 simonnearthebell@gmail.com

PROPOSED	REPLACEMENT ROOF DORMER EXTENSION
CLIENT	MR & MRS G TURNER
LOCATION	TYNING COTTAGE LOWER KINGSDOWN ROAD KINGSDOWN SN13 8BB
TITLE	BLOCK PLAN 1:200

DRG NO	ISSUE	DATE
2323-2	1	MAY 2023

A2 PRINT