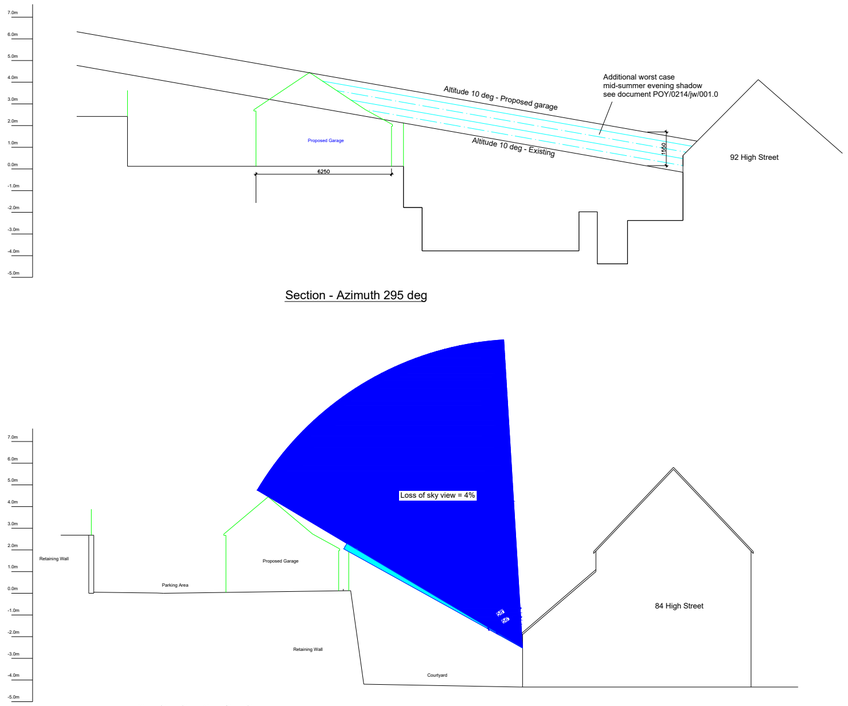

Section - Azimuth 295 deg

Section A-A: Ground Floor Sky View

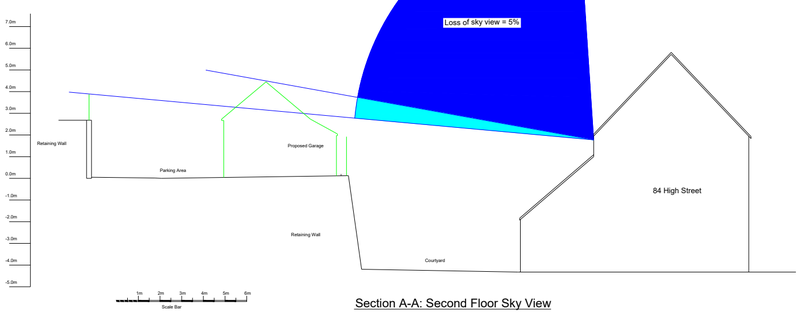

Section A-A: Second Floor Sky View

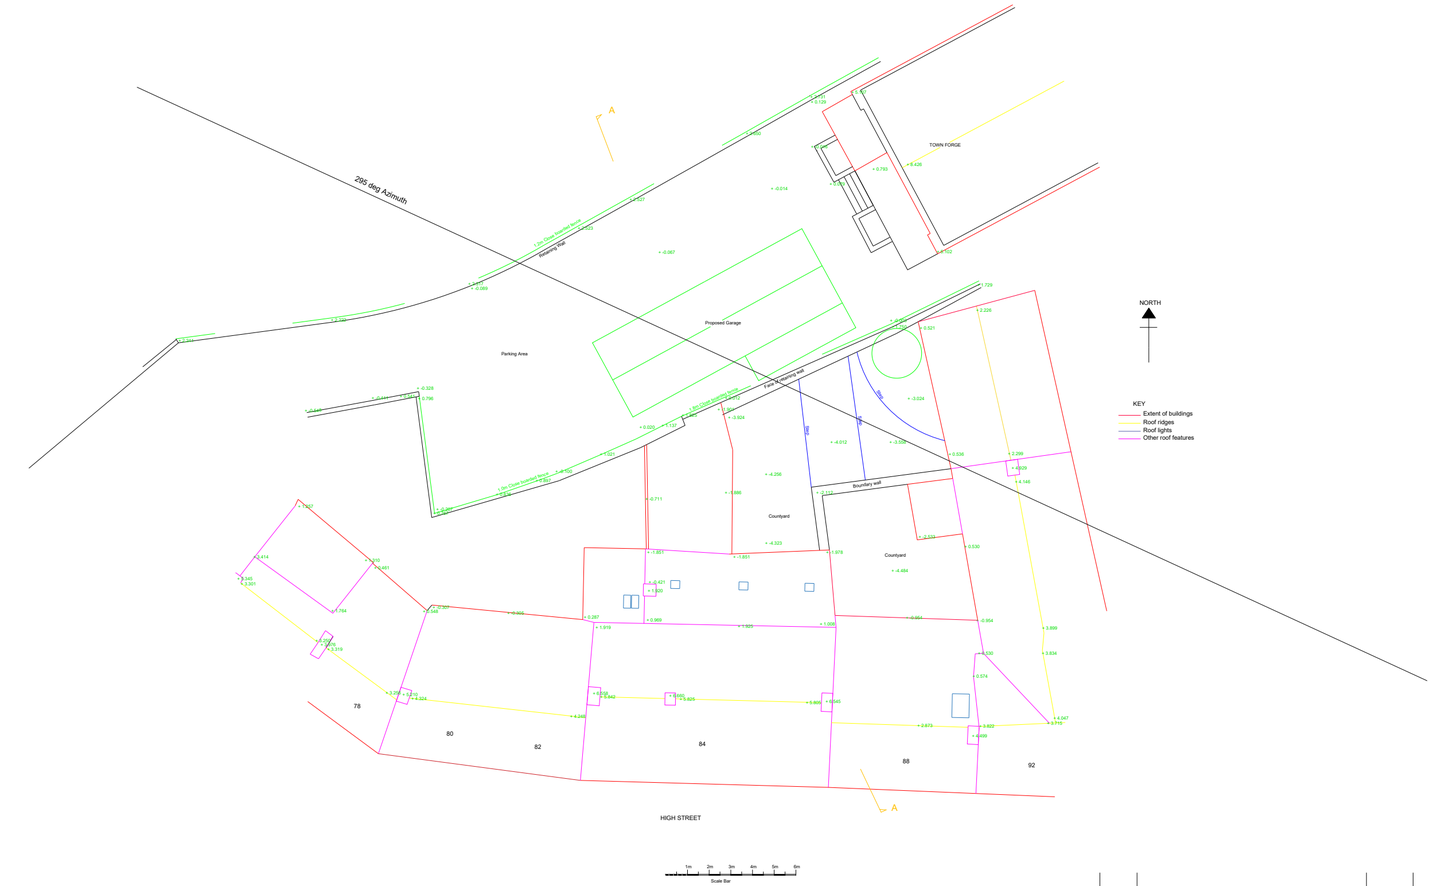

Revision	Details	Date	By

The Wilkinson Partnership

Tel: 07836 506578 email: john@wilkinson-partnership.com

Project: **PROPOSED GARAGE & WORKSHOP THE TOWN FORGE MALMESBURY SN16 9AT**

Title: Site Plan & Light Assessment.

Date:	Drawn:	Checked:	
07/08/23	jw		
Scale: 1:200 at A2	Drawing No: **POY/02**		Revision: **A**