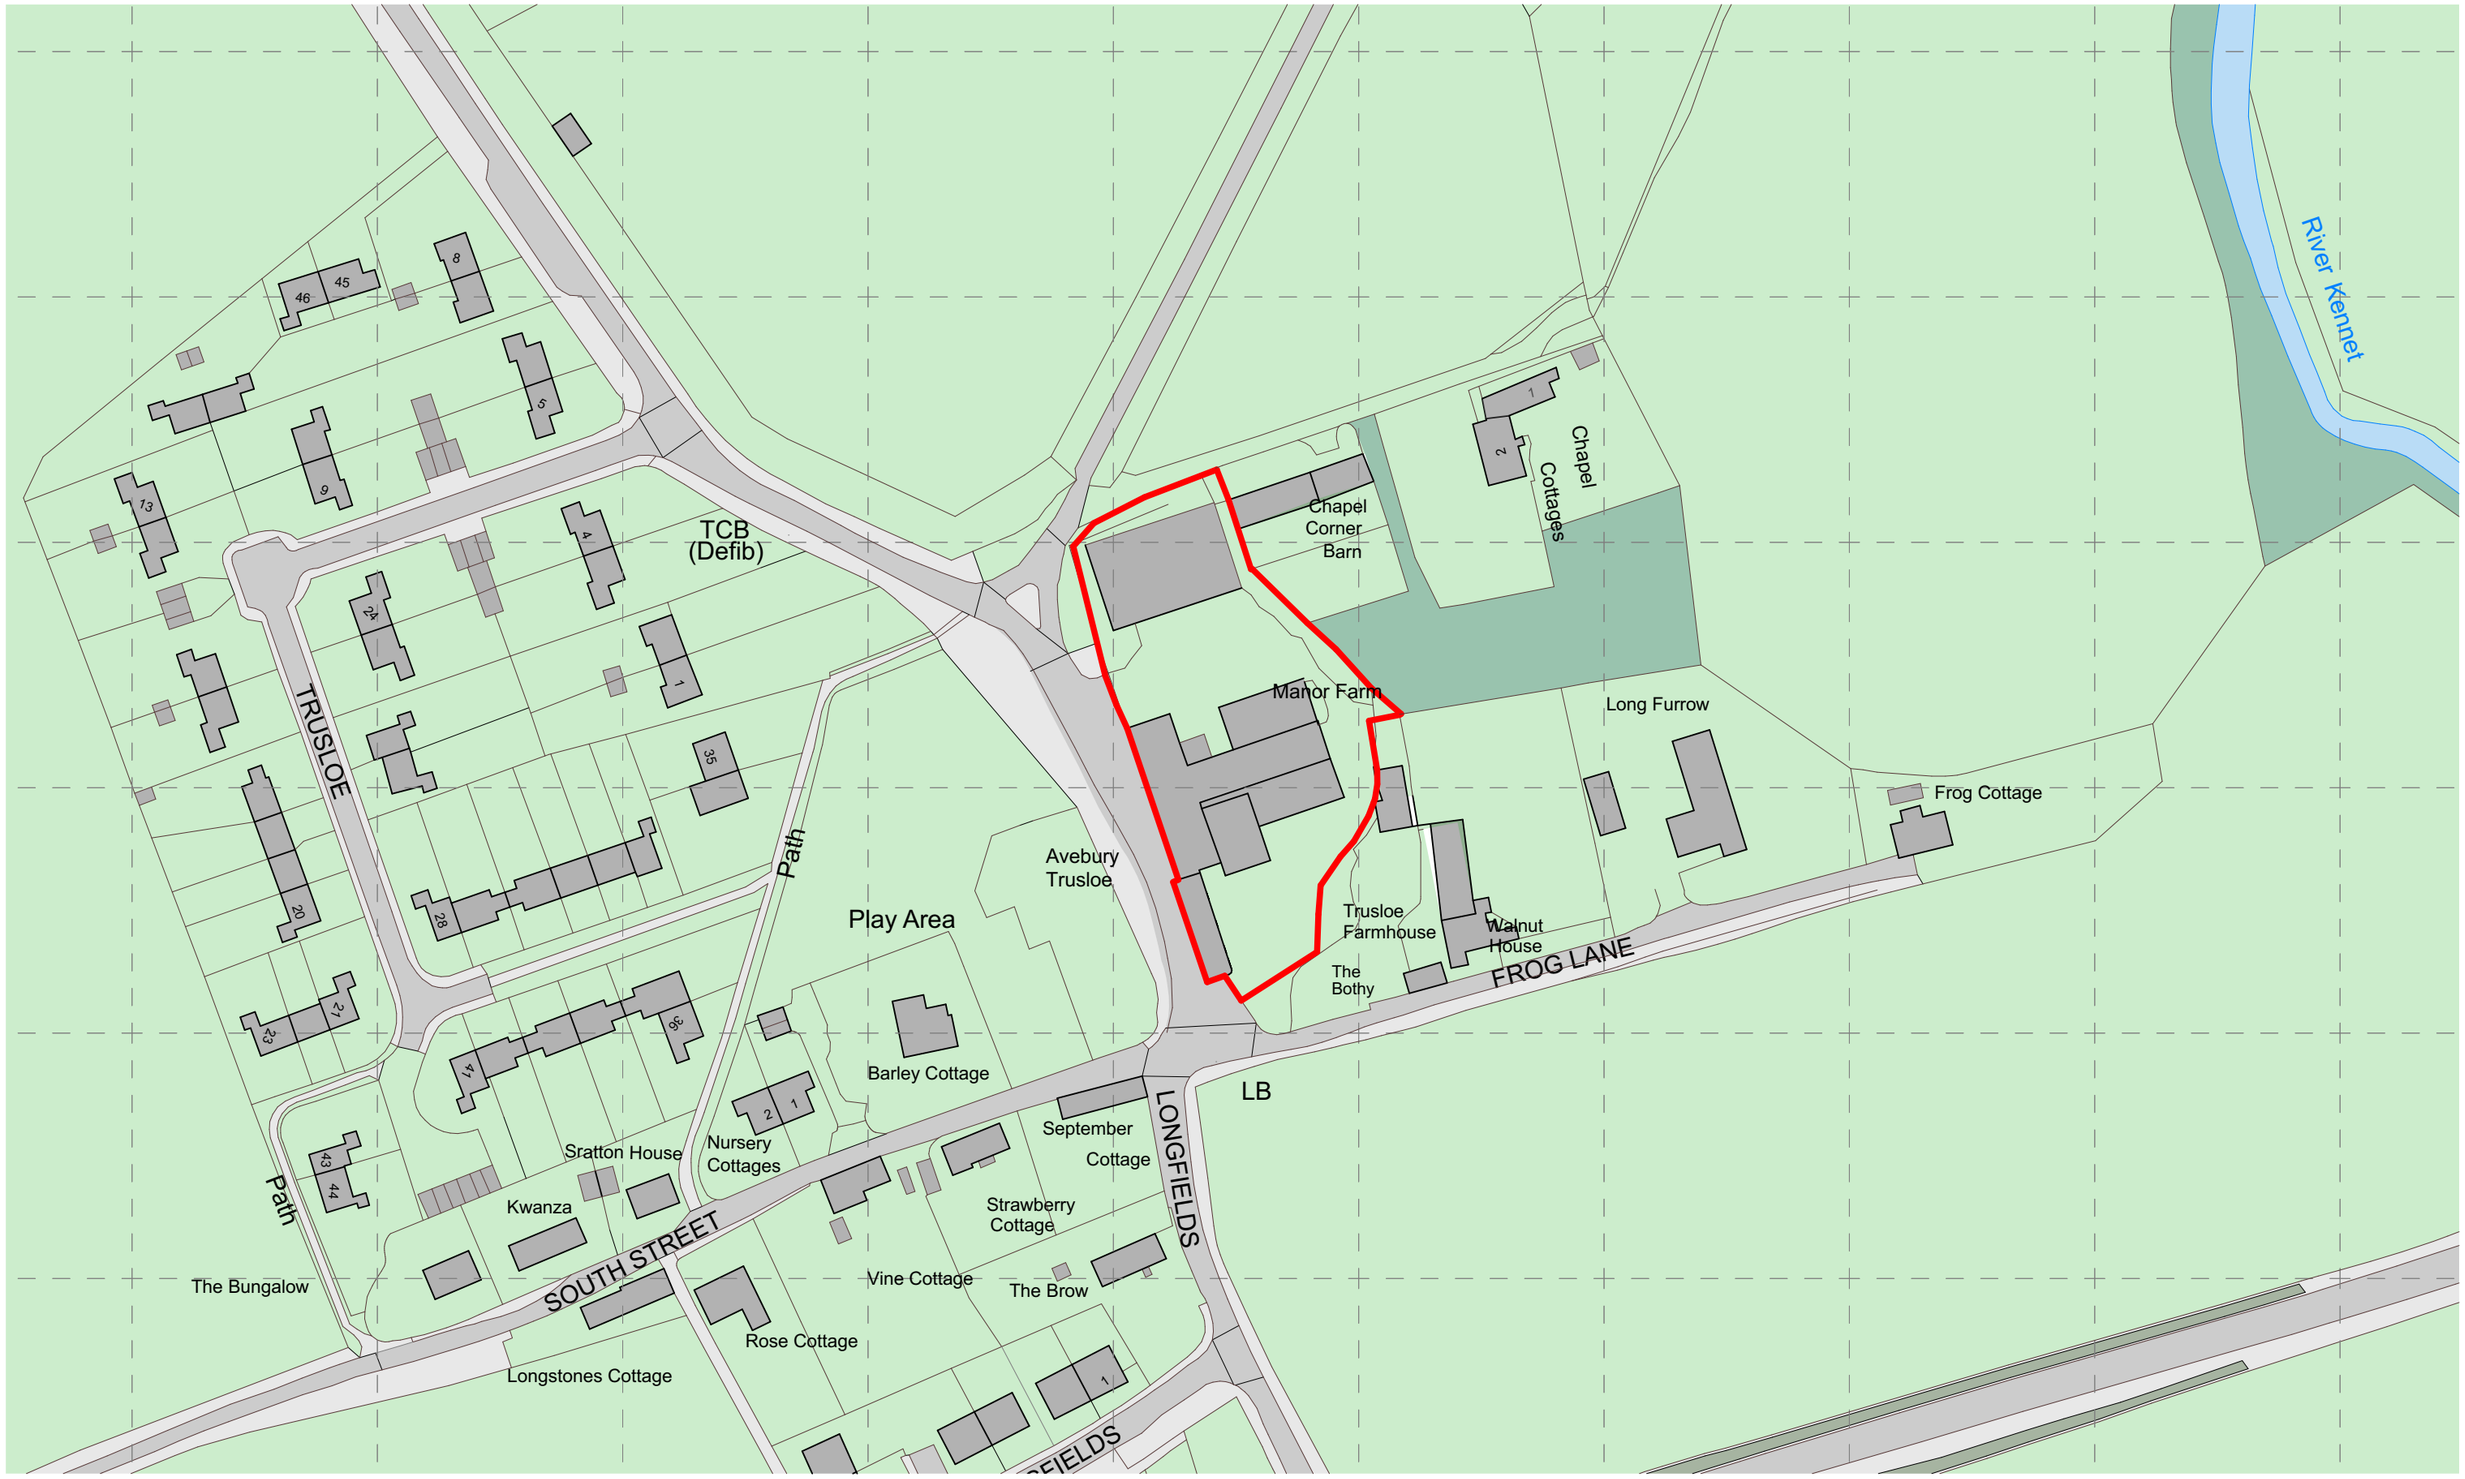


PROJECT TITLE
MANOR FARM
AVEBURY TRUSLOE
MARLEBOROUGH SN8 1QY

CLIENT
BUTLER BROS LTD

DRAWING TITLE
LOCATION PLAN

WORK STAGE
1-PREPARATION & BRIEF

ISSUE STATUS
PLANNING

| DRAWN BY | CHECKED BY | DATE |
|---|---|---|
| SP | DWS | 02.11.2020 |

NOTES
This document and its design content is copyright © and is the property of Savills. It may not be reproduced without their expressed permission. It shall be read in conjunction with all other associated project information including models, specifications, schedules and related consultants drawings and documentation. Do not scale from this drawing unless for Planning purposes. Figured dimensions only are to be used. All dimensions must be checked on site by the Contractor prior to the commencement of any fabrication or building works. Immediately report any discrepancies, errors or omissions to Savills prior to the commencement of any fabrication or building works. If in doubt please ASK.

REVISIONS

| REV | DESCRIPTION | BY | CHECK | DATE |
|---|---|---|---|---|

RIBA
Chartered Practice
1 Jewry Street, Winchester,
Hampshire, SO23 8RZ
t: 01962 857413 f: 01962 857401
e: abs.winchester@savills.com
w: www.savills.co.uk

INSTRUCTION _ DWG _ REV
445994_101

SCALES @ A3
1:1250

BIM ISSUE REFERENCE
BUT -SAV- - - -A-445994_101

savills