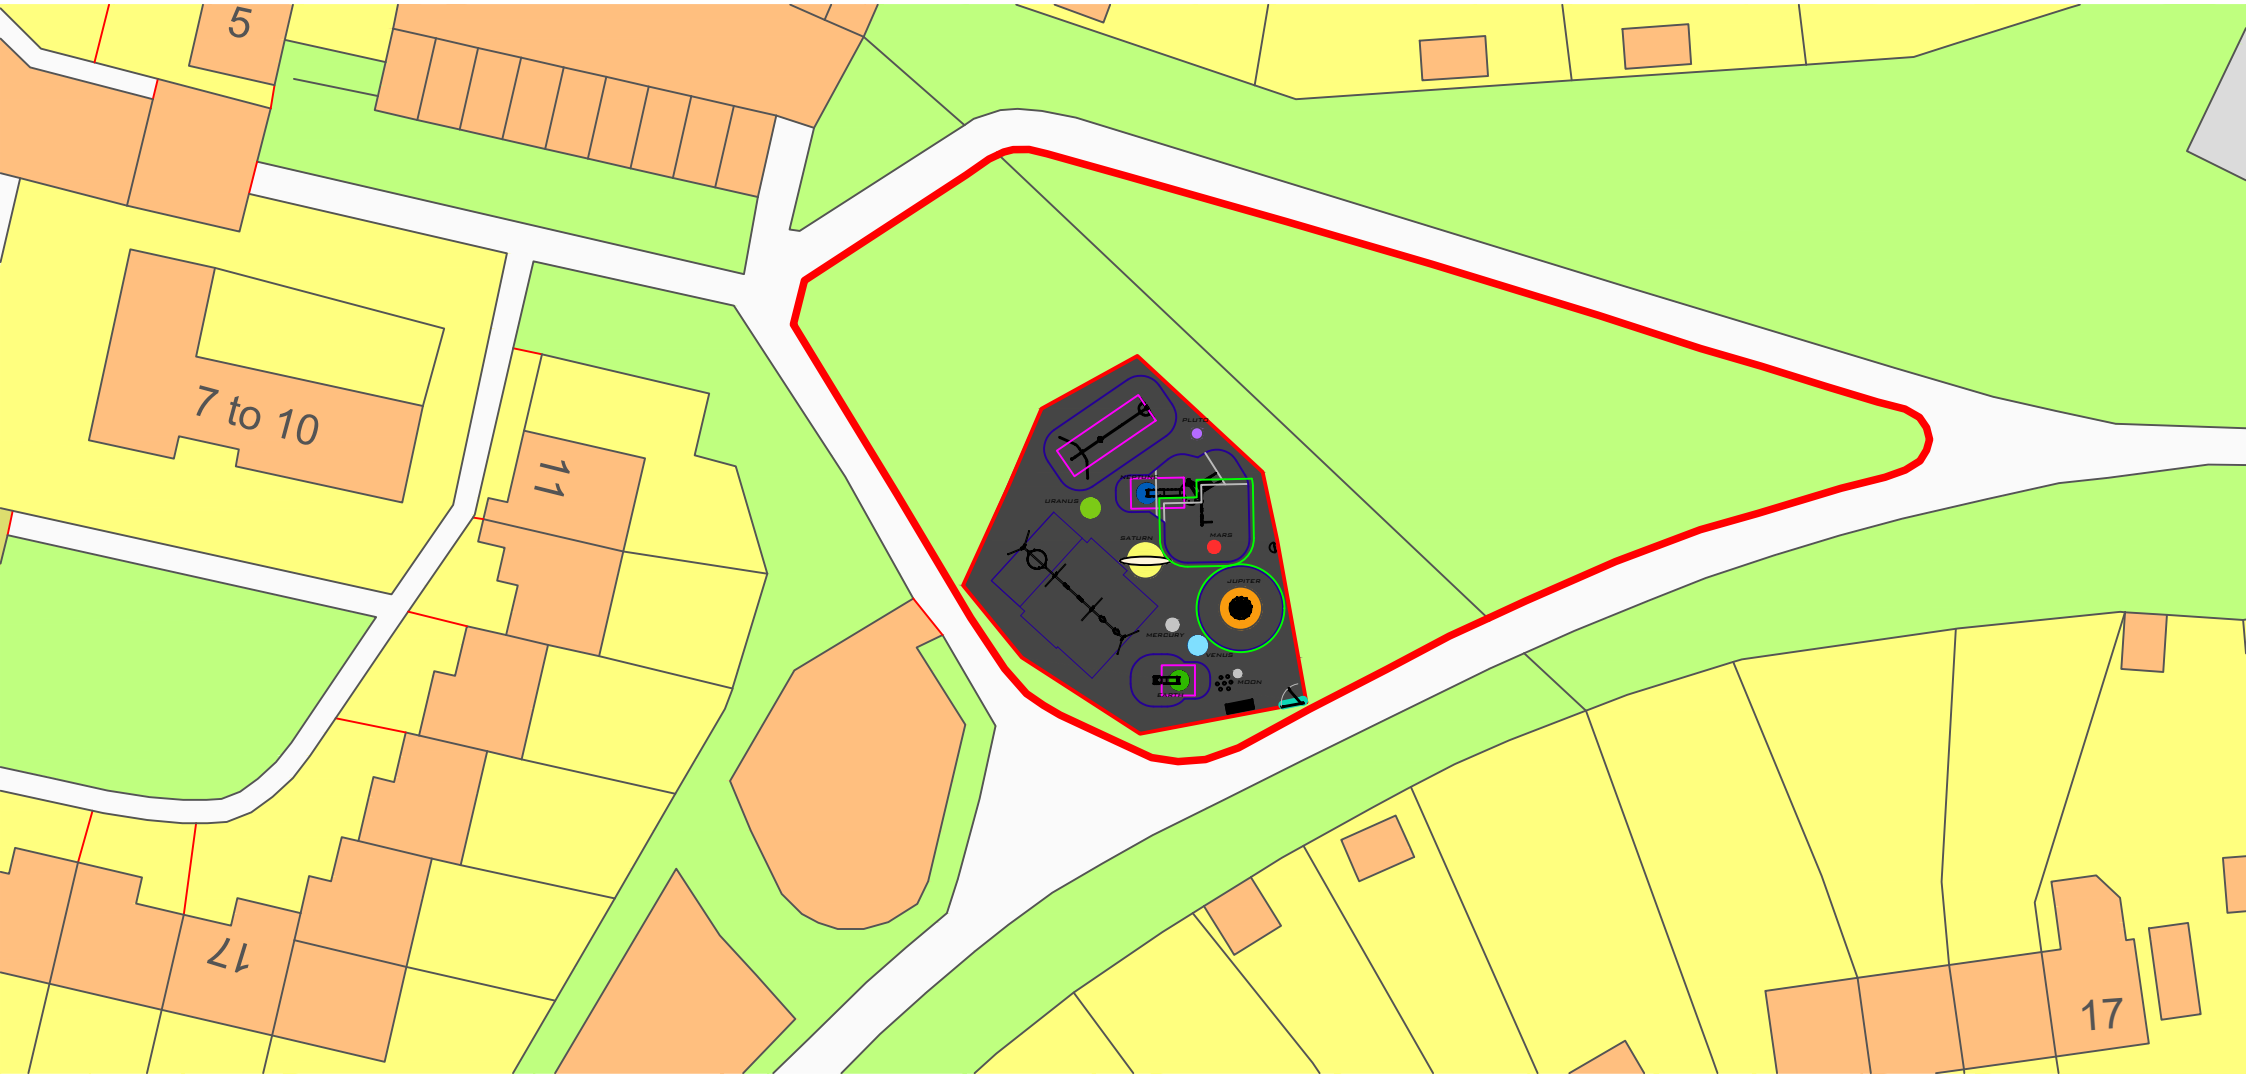

10 0 10 20 30 40 50

Crown copyright and database rights 2023 OS 100054135.

Site Address

Karachi Cl, Tidworth SP9 7LW

Karachi Close - Larkhill - VIVO - Lot 1 Proposed

VIVO Defence Services

DATE: 07/09/2023 REF: 2306.38840(VIVO_KarachiCloseLarkhillLot1)

REV: A DB: KA/KS CB: DB SCALE: 1:500 @ A4

PROLUDIC LTD. THE PLAY HUB, LOUGHBOROUGH ROAD, BUNNY, NOTTINGHAMSHIRE, NG11 6QA TEL: 0115 982 3980 EMAIL: INFO@PROLUDIC.CO.UK WEB: WWW.PROLUDIC.CO.UK

ALL EQUIPMENT & SAFER SURFACING CONFORMS TO EN1176 & EN1177