LEGEND

FLOOR GULLY

SOIL & VENT PIPE

PIPEWORK AT LOW LEVEL

PIPEWORK IN CEILING VOID

PIPEWORK RUNNING IN THE FLOOR VOID

0 1 2 3 4 5

N

DIMENSIONS
Figured dimensions are to be taken in preference to scaled dimensions. All dimensions are to be verified on site prior to work commencing.

DISCREPANCIES
Any discrepancy is to be referred to the consultant before proceeding.

COPYRIGHT
This drawing is the property of VECTOR DESIGN and copyright is reserved by them.

This drawing is issued on the condition that it is not copied or disclosed to any other unauthorised person without the prior consent of VECTOR DESIGN.

RELATED DOCUMENTS
This drawing shall be read in conjunction with the written specification where appropriate.

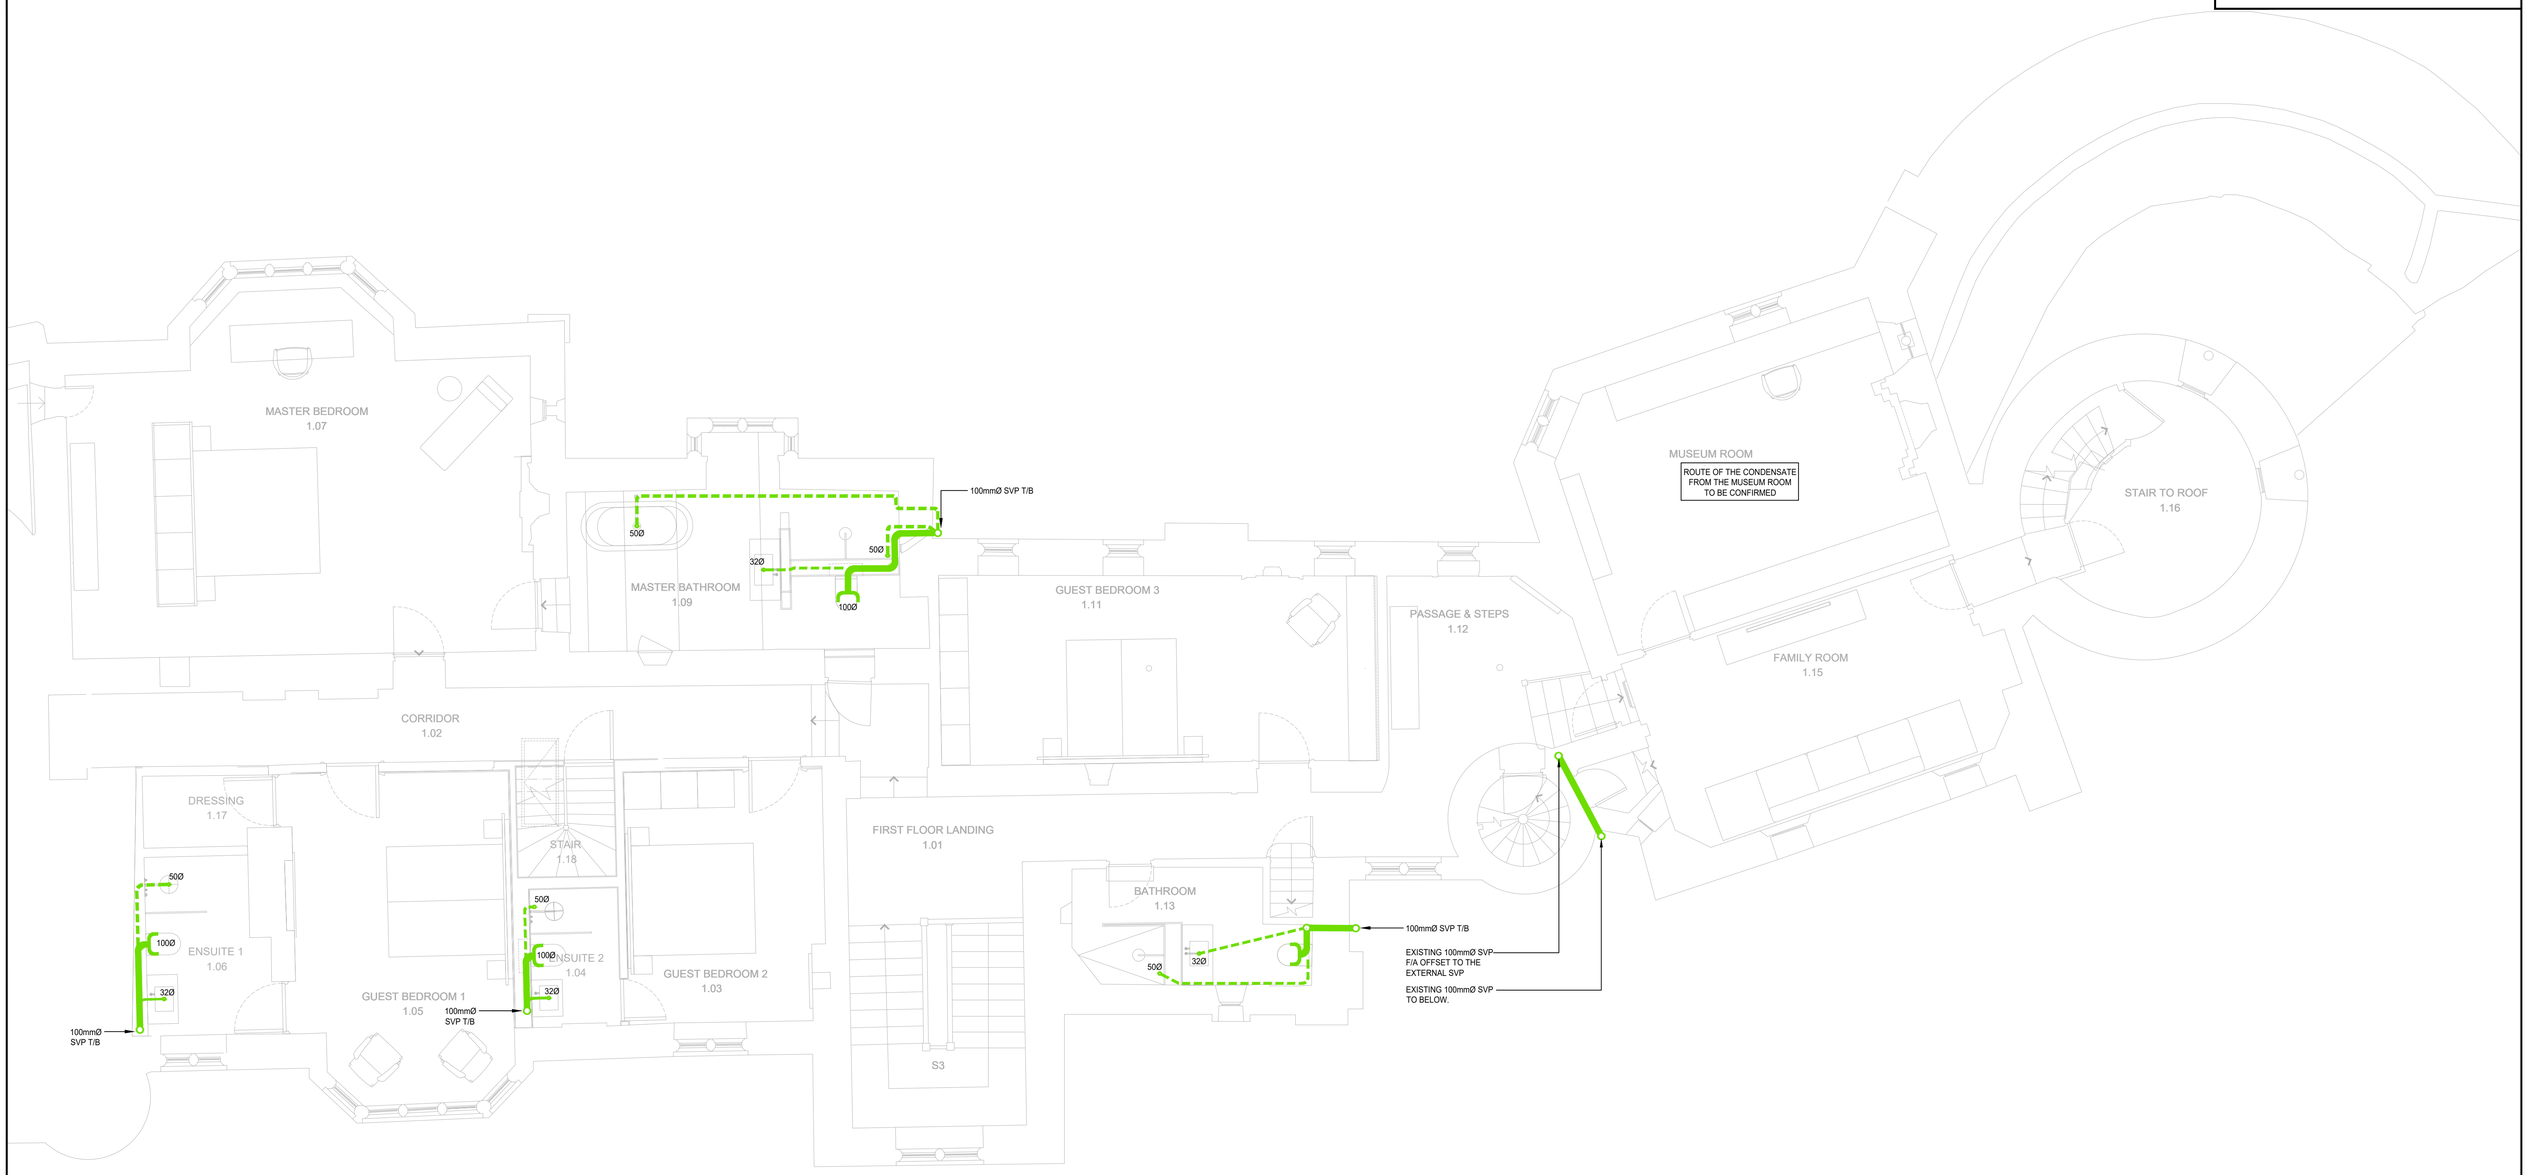

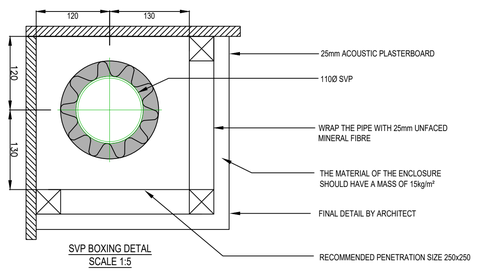

SVP BOXING DETAL
SCALE 1:5

REV	DESCRIPTION	DWN	ENG	DATE
P9	UPDATED IN LINE WITH CURRENT OUTLINES & ISSUED FOR PLANNING	AJK	BC	09.08.2023
P8	UPDATED IN LINE WITH CURRENT OUTLINES & DESIGN TEAM COMMENT	SJF	BC	14.07.2023
P7	UPDATED TO SUIT COMMENTS FROM DESIGN TEAM	SJF	BC	16.03.2023
P6	UPDATED TO SUIT COMMENTS FROM DESIGN TEAM	HK	BC	14.02.2023
P5	ISSUED FOR PRE-APP	HK	BC	03.02.2023
P4	UPDATED TO SUIT CURRENT OUTLINES. PIPEWORK SIZE ADDED	AJK	BC	18.01.2023
P3	DRAWING UPDATED TO SUIT LATEST ARCHITECTURAL LAYOUTS	MD	BC	05.01.2023
P2	DRAWING UPDATED TO SUIT LATEST ARCHITECTURAL LAYOUTS	MD	BC	12.10.2022
P1	ISSUED TO THE DESIGN TEAM FOR COMMENT	SJF	BC	16.09.2022

CLIENT
Private Client

PROJECT
Devizes Castle
Wiltshire

DRAWING TITLE
Public Health Services
Above Ground Drainage Layout
First Floor

DRAWING NUMBER
4426-5-6-DRG-PH104-P1

DRAWN	DESIGNED	SCALE @ A1	REVISION
SJF	BC	1:50	P9

vectordesign
BUILDING SERVICES CONSULTANTS
Church Farm Barns, Copson Lane, Stadhampton, OX44 7TZ
Tel: 01865 892300
www.vectordesign.co.uk